

OVERVIEW ALIGNMENT SHEET

SCALE: 1"=1000'

2/9/2021 - 22 x 34

NiSource

Ohio Utilities Protection Service
Call 811 before you dig

CAMPOS EPC
33 N LaSalle St, Suite 3400, Chicago, IL 60602
(312) 755-8011

PROPOSED

REVISIONS		
B	12/09/22	ISSUED FOR BID
A	11/18/22	ISSUED FOR APPROVAL
REV. #	DATE	DESCRIPTION

DESIGNED BY	J. JORDAN	11/18/22	
DRAWN BY	A. McMICHAEL	11/18/22	
CHECKED BY	S. WACH	11/18/22	
AS-BUILT BY			
	NAME	DATE	PHONE #

SITE NAME:

INST# XX-XXXXX-XX
ABAN# XX-XXXXX-XX
PROJECT ID# XX-XXXXX

INTEL PROJECT SLICE
NEW ALBANY, LICKING COUNTY, OH

DRAWING TITLE:

OVERVIEW ALIGNMENT SHEET

DRAWING NO:


O-01

OWNERSHIP		FRED HENDREN	DELAWARE COUNTY	LICKING COUNTY
JURISDICTION / PARCEL ID	STA. 1+00	316 440 010 71000	HARLEM TOWNSHIP / DELAWARE COUNTY	JERSEY TOWNSHIP LICKING COUNTY
TEST PRESSURE MIN/MAX		STA. 1+83	1080 PSIG MIN / 1125 PSIG MAX	STA. 11+00
DESIGN INFORMATION			CLASS IV / 275 PSIG	
CONSTRUCTION METHOD			OPEN CUT / OC-01	
MATERIALS		④	① 1,000'	


HORIZONTAL STATIONING

STA: 1+80 6" GAS LINE
STA: 1+86 OVERHEAD POWER
STA: 1+90 10" WATER LINE
STA: 1+98 FIBER OPTIC LINE
STA: 2+01 FIBER OPTIC LINE
STA: 2+73 OVERHEAD POWER
STA: 8+05 2" GAS LINE
STA: 9+47 OVERHEAD POWER
MATCHLINE STA. 11+00

PROPOSED PLAN (SCALE: 1" = 40')

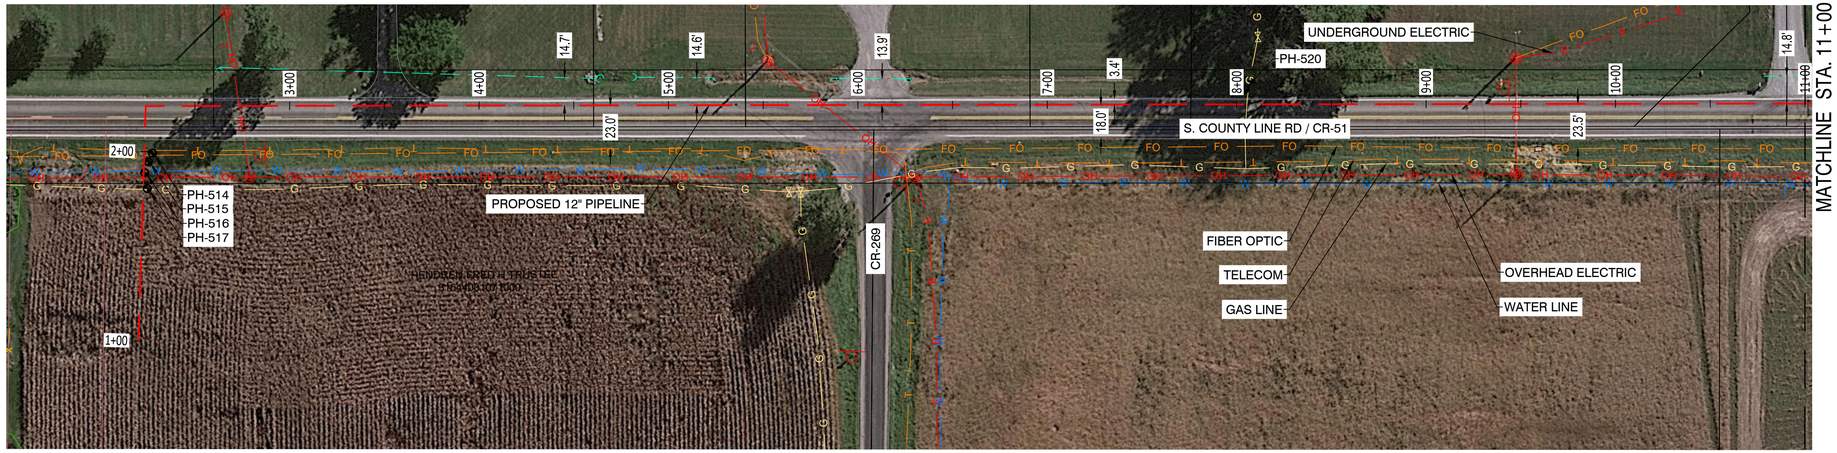

PROPOSED PROFILE (SCALE HORIZ.: 1" = 40' / SCALE VERT.: 1" = 10')

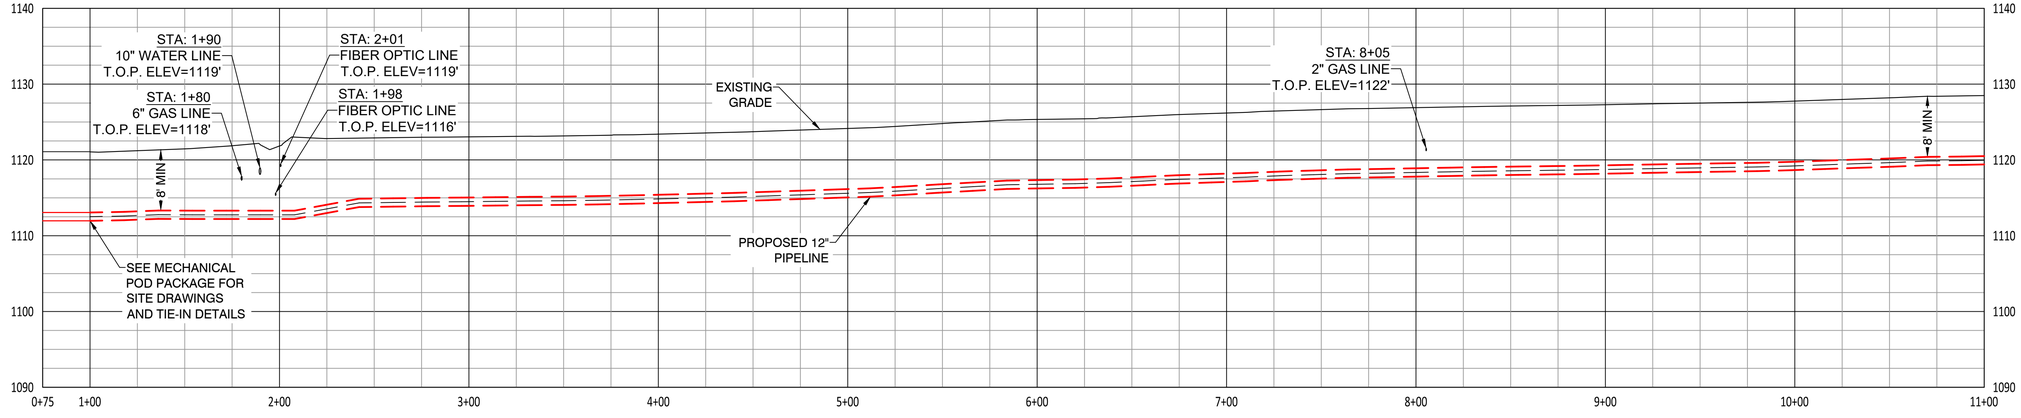

NOTES:
1. CONTRACTOR SHALL VERIFY ALL UTILITY CROSSINGS
2. SEE GENERAL NOTES FOR CLEARANCE REQUIREMENTS
3. SEE TD-01 FOR OPEN CUT DETAILS
4. EXISTING UTILITY DEPTH IS BASED ON POTHOLE INFORMATION

1" = 40' : 40' 0' 40' 80' 120'
1" = 10' : 10' 0' 10' 20' 30'

2/9/2021 - 22 x 34

NiSource

Ohio Utilities Protection Service
Call 811 before you dig

MATERIAL SUMMARY

ITEM	DESCRIPTION	SF/EA
1	12" STD PIPE X-65 FBE	1,000
2	12" XH PIPE X-65 FBE/ARO	-
3	12" ELBOW, 45° 5R WPHY-65, SEGMT	-
4	12" ELBOW, 90° 5R WPHY-65, SEGMT	1

CAMPOS EPC
33 N LaSalle St, Suite 3400, Chicago, IL 60602
(312) 755-8011

PROPOSED

REVISIONS		
B	12/09/22	ISSUED FOR BID
A	11/18/22	ISSUED FOR APPROVAL
REV. #	DATE	DESCRIPTION

	NAME	DATE	PHONE #
DESIGNED BY	J. JORDAN	11/18/22	
DRAWN BY	A. McMICHAEL	11/18/22	
CHECKED BY	S. WACH	11/18/22	
AS-BUILT BY			

SITE NAME:
INST# XX-XXXXX-XX
ABAN# XX-XXXXX-XX
PROJECT ID# XX-XXXXX
INTEL PROJECT SLICE
NEW ALBANY, LICKING COUNTY, OH

DRAWING TITLE:
12" PIPELINE ALIGNMENT
STA. 1+00 TO STA. 11+00

DRAWING NO:
L-01

OWNERSHIP		LICKING COUNTY
JURISDICTION / PARCEL ID	STA. 11+00	JERSEY TOWNSHIP / LICKING COUNTY
TEST PRESSURE MIN/MAX		1080 PSIG MIN / 1125 PSIG MAX
DESIGN INFORMATION		CLASS IV / 275 PSIG
CONSTRUCTION METHOD		OPEN CUT / OC-01
MATERIALS		① 1,000'

HORIZONTAL STATIONING

MATCHLINE STA. 11+00

STA: 12+46 1" GAS LINE
STA: 12+63 OVERHEAD POWER


STA: 13+65 1" GAS LINE

STA: 16+05 OVERHEAD POWER


STA: 20+09 OVERHEAD POWER

MATCHLINE STA. 21+00

PROPOSED PLAN (SCALE: 1" = 40')

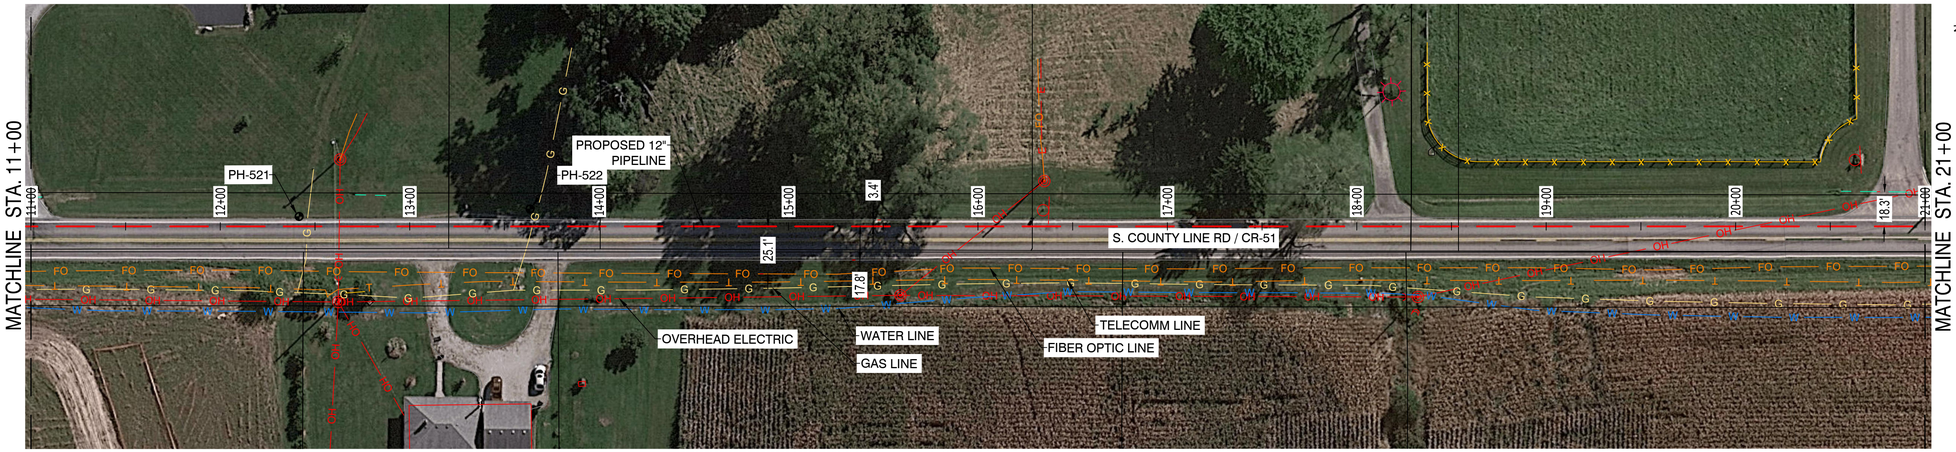

PROPOSED PROFILE (SCALE HORIZ.: 1" = 40' / SCALE VERT.: 1" = 10')

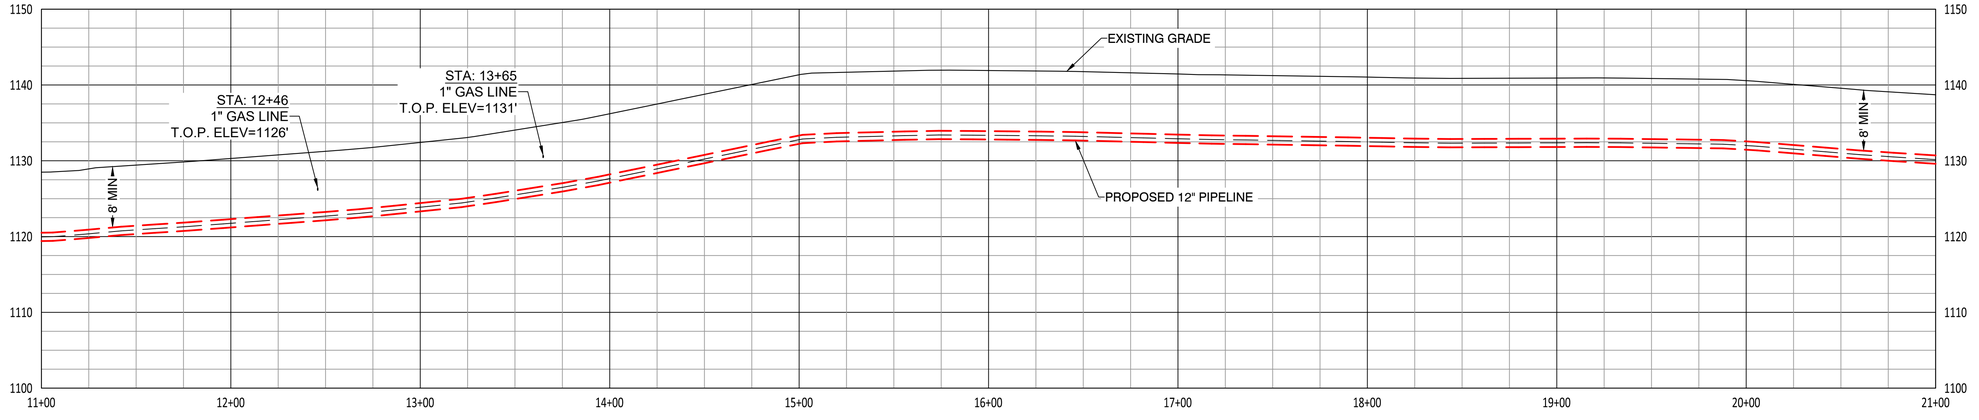

NOTES:
1. CONTRACTOR SHALL VERIFY ALL UTILITY CROSSINGS
2. SEE GENERAL NOTES FOR CLEARANCE REQUIREMENTS
3. SEE TD-01 FOR OPEN CUT DETAILS
4. EXISTING UTILITY DEPTH IS BASED ON POTHOLE INFORMATION

1" = 40' — 40' 0' 40' 80' 120'

1" = 10' — 10' 0' 10' 20' 30'

2/9/2021 - 22 x 34

NiSource

Ohio Utilities Protection Service
Call 811 before you dig

MATERIAL SUMMARY

ITEM	DESCRIPTION	SF/EA
1	12" STD PIPE X-65 FBE	1,000
2	12" XH PIPE X-65 FBE/ARO	-
3	12" ELBOW, 45° 5R WPHY-65, SEGMT	-
4	12" ELBOW, 90° 5R WPHY-65, SEGMT	-

CAMPOS EPC
33 N LaSalle St, Suite 3400, Chicago, IL 60602
(312) 755-8011

PROPOSED

REVISIONS

REV. #	DATE	DESCRIPTION
B	12/09/22	ISSUED FOR BID
A	11/18/22	ISSUED FOR APPROVAL

	NAME	DATE	PHONE #
DESIGNED BY	J. JORDAN	11/18/22	
DRAWN BY	A. McMICHAEL	11/18/22	
CHECKED BY	S. WACH	11/18/22	
AS-BUILT BY			

SITE NAME:
INST# XX-XXXXX-XX
ABAN# XX-XXXXX-XX
PROJECT ID# XX-XXXXX
INTEL PROJECT SLICE
NEW ALBANY, LICKING COUNTY, OH

DRAWING TITLE:
12" PIPELINE ALIGNMENT
STA. 11+00 TO STA. 21+00

DRAWING NO:
L-02


OWNERSHIP		LICKING COUNTY
JURISDICTION / PARCEL ID	STA. 21+00	JERSEY TOWNSHIP / LICKING COUNTY
TEST PRESSURE MIN/MAX		1080 PSIG MIN / 1125 PSIG MAX
DESIGN INFORMATION		CLASS IV / 275 PSIG
CONSTRUCTION METHOD		OPEN CUT / OC-01
MATERIALS		① 1,000'

HORIZONTAL STATIONING


MATCHLINE STA. 21+00

MATCHLINE STA. 31+00

PROPOSED PLAN (SCALE: 1" = 40')

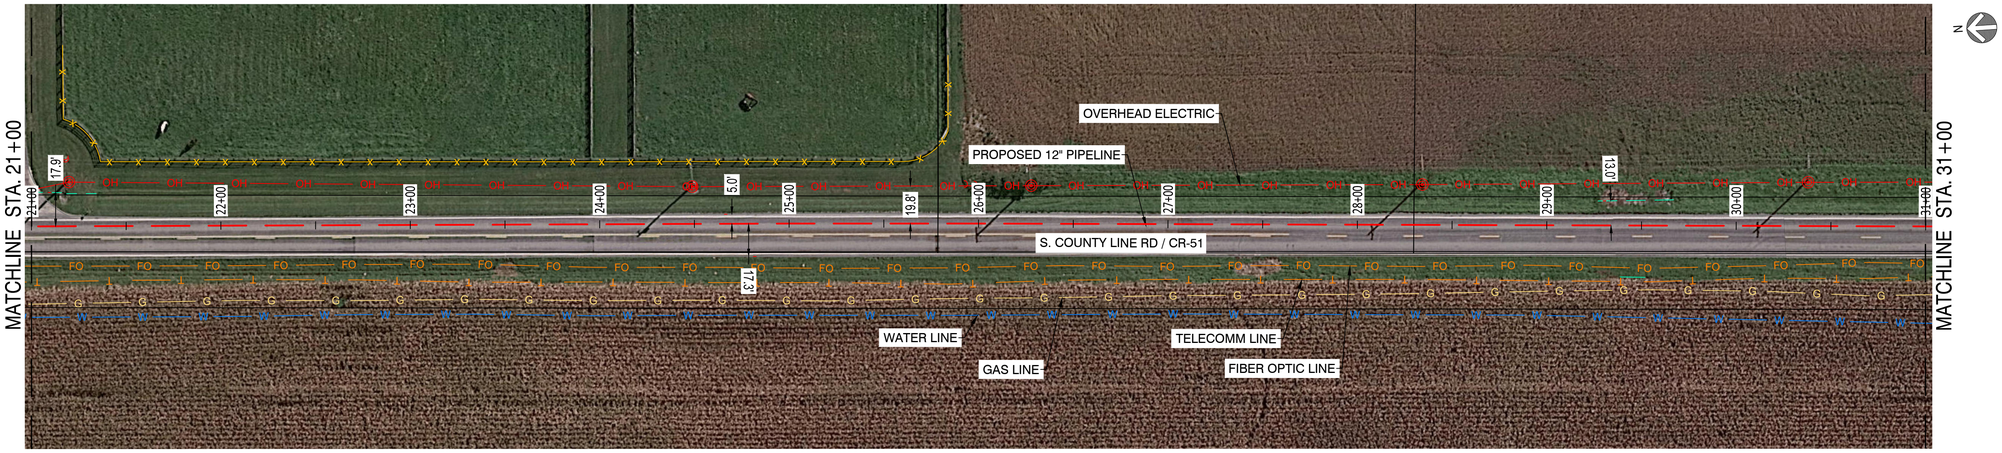

PROPOSED PROFILE (SCALE HORIZ.: 1" = 40' / SCALE VERT.: 1" = 10')

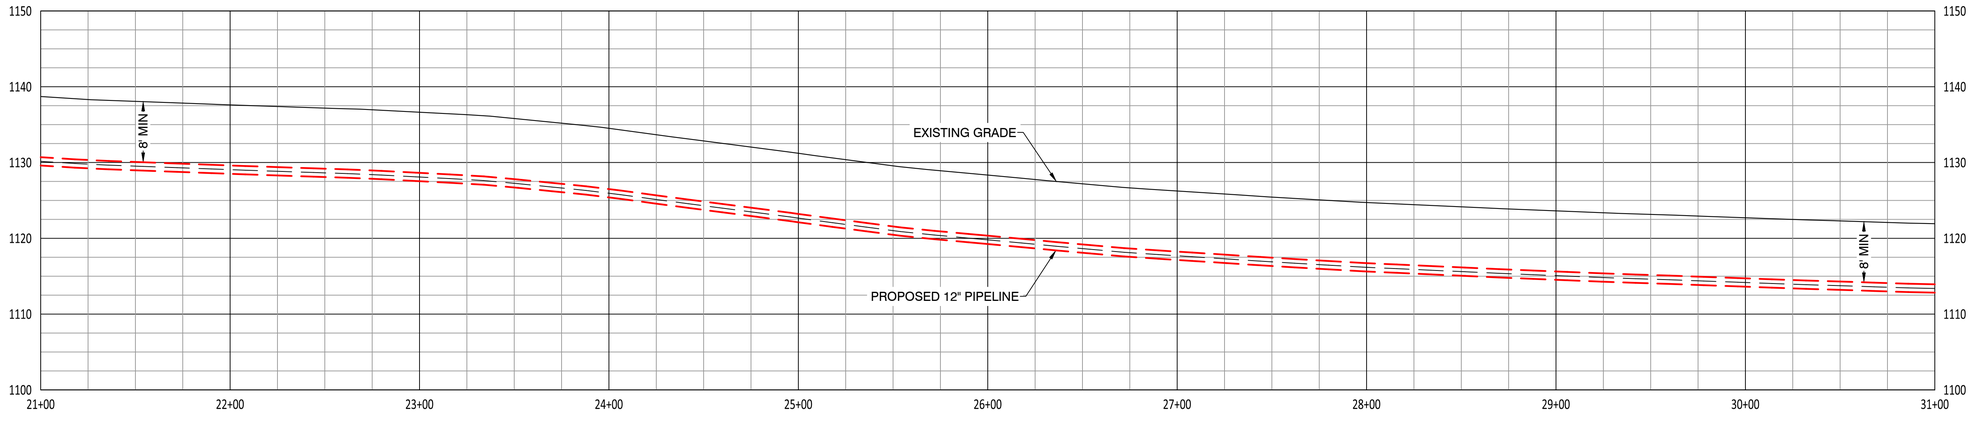

NOTES:
1. CONTRACTOR SHALL VERIFY ALL UTILITY CROSSINGS
2. SEE GENERAL NOTES FOR CLEARANCE REQUIREMENTS
3. SEE TD-01 FOR OPEN CUT DETAILS
4. EXISTING UTILITY DEPTH IS BASED ON POTHOLE INFORMATION

1" = 40' (40' 0' 40' 80' 120')

1" = 10' (10' 0' 10' 20' 30')

2/9/2021 - 22 x 34

NiSource

Ohio Utilities Protection Service
Call 811 before you dig

MATERIAL SUMMARY

ITEM	DESCRIPTION	SF/EA
1	12" STD PIPE X-65 FBE	1,000
2	12" XH PIPE X-65 FBE/ARO	-
3	12" ELBOW, 45° 5R WPHY-65, SEGMT	-
4	12" ELBOW, 90° 5R WPHY-65, SEGMT	-

CAMPOS EPC
33 N LaSalle St, Suite 3400, Chicago, IL 60602
(312) 755-8011

PROPOSED

REVISIONS		
B	12/09/22	ISSUED FOR BID
A	11/18/22	ISSUED FOR APPROVAL
REV. #	DATE	DESCRIPTION

DESIGNED BY	J. JORDAN	11/18/22	
DRAWN BY	A. McMICHAEL	11/18/22	
CHECKED BY	S. WACH	11/18/22	
AS-BUILT BY			
	NAME	DATE	PHONE #

SITE NAME:

INST# XX-XXXXX-XX
ABAN# XX-XXXXX-XX
PROJECT ID# XX-XXXXX

INTEL PROJECT SLICE
NEW ALBANY, LICKING COUNTY, OH

DRAWING TITLE:

12" PIPELINE ALIGNMENT
STA. 21+00 TO STA. 31+00

DRAWING NO:

L-03

OWNERSHIP	LICKING COUNTY			
JURISDICTION / PARCEL ID	JERSEY TOWNSHIP / LICKING COUNTY			
TEST PRESSURE MIN/MAX	1080 PSIG MIN / 1125 PSIG MAX			
DESIGN INFORMATION	CLASS IV / 275 PSIG			
CONSTRUCTION METHOD	STA. 31+00	OPEN CUT / OC-01	BORE	OPEN CUT / OC-01
MATERIALS		(1) 554'	(2) 100'	(1) 346'


HORIZONTAL STATIONING

MATCHLINE STA. 31+00


STA: 34+62 1" FIBER LINE
STA: 34+65 OVERHEAD POWER
STA: 34+70 3" GAS LINE
STA: 35+65 OVERHEAD POWER
STA: 35+67 OVERHEAD POWER
STA: 36+17 1" WATER LINE
STA: 37+04 24" STORM CULVERT
STA: 37+09 24" STORM CULVERT
STA: 39+34 2" WATER LINE

MATCHLINE STA. 41+00

PROPOSED PLAN (SCALE: 1" = 40')

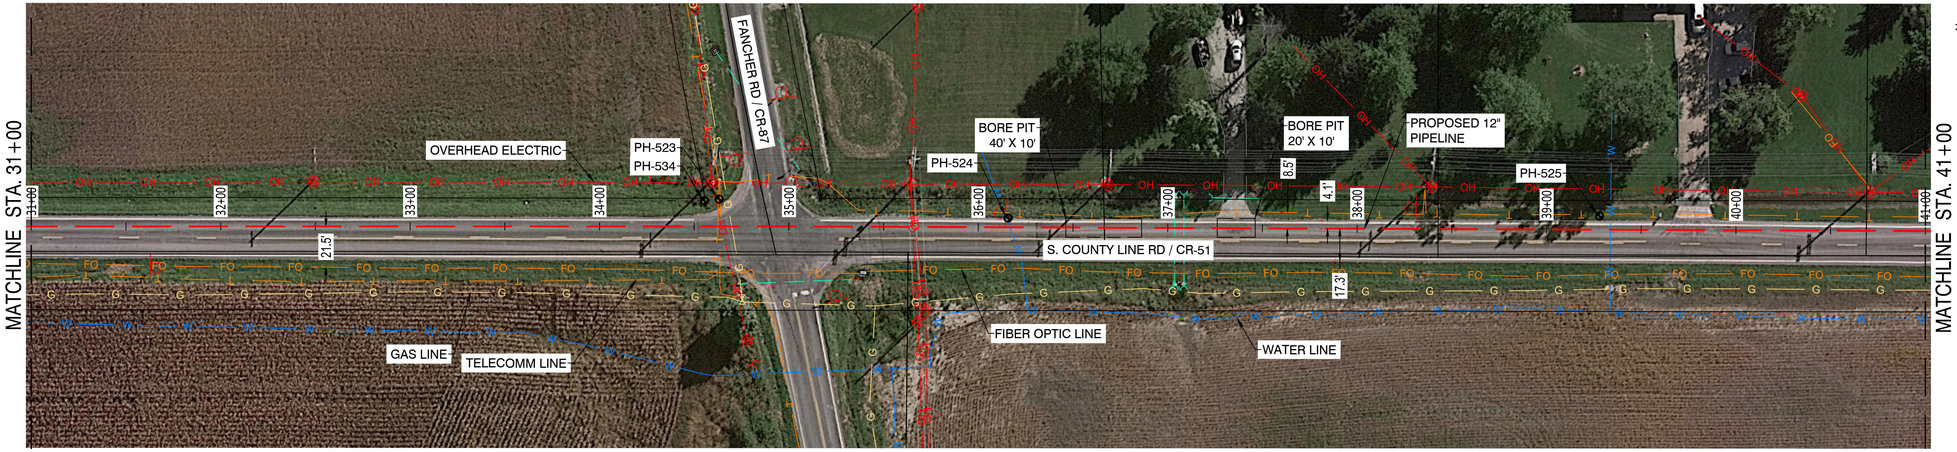

PROPOSED PROFILE (SCALE HORIZ.: 1" = 40' / SCALE VERT.: 1" = 10')

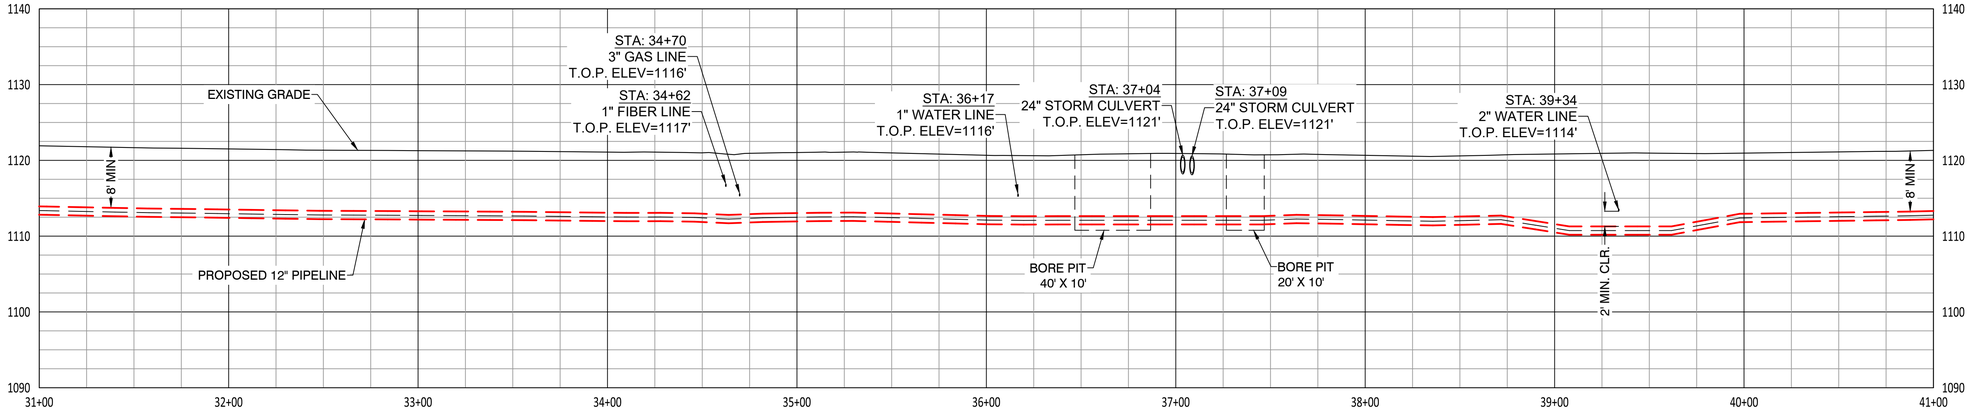

NOTES:
1. CONTRACTOR SHALL VERIFY ALL UTILITY CROSSINGS
2. SEE GENERAL NOTES FOR CLEARANCE REQUIREMENTS
3. SEE TD-01 FOR OPEN CUT DETAILS
4. EXISTING UTILITY DEPTH IS BASED ON POTHOLE INFORMATION

1" = 40' (40' 0' 40' 80' 120')

1" = 10' (10' 0' 10' 20' 30')

2/9/2021 - 22 x 34

NiSource

Ohio Utilities Protection Service
Call 811 before you dig

MATERIAL SUMMARY

ITEM	DESCRIPTION	SF/EA
1	12" STD PIPE X-65 FBE	900
2	12" XH PIPE X-65 FBE/ARO	100
3	12" ELBOW, 45° 5R WPHY-65, SEGMT	-
4	12" ELBOW, 90° 5R WPHY-65, SEGMT	-

CAMPOS EPC
33 N LaSalle St, Suite 3400, Chicago, IL 60602
(312) 755-8011

PROPOSED

REVISIONS		
B	12/09/22	ISSUED FOR BID
A	11/18/22	ISSUED FOR APPROVAL
REV. #	DATE	DESCRIPTION

	NAME	DATE	PHONE #
DESIGNED BY	J. JORDAN	11/18/22	
DRAWN BY	A. McMICHAEL	11/18/22	
CHECKED BY	S. WACH	11/18/22	
AS-BUILT BY			

SITE NAME:
INST# XX-XXXXX-XX
ABAN# XX-XXXXX-XX
PROJECT ID# XX-XXXXX
INTEL PROJECT SLICE
NEW ALBANY, LICKING COUNTY, OH

DRAWING TITLE:
12" PIPELINE ALIGNMENT
STA. 31+00 TO STA. 41+00

DRAWING NO:
L-04

OWNERSHIP		LICKING COUNTY
JURISDICTION / PARCEL ID	STA. 41+00	JERSEY TOWNSHIP / LICKING COUNTY
TEST PRESSURE MIN/MAX		1080 PSIG MIN / 1125 PSIG MAX
DESIGN INFORMATION		CLASS IV / 275 PSIG
CONSTRUCTION METHOD		OPEN CUT / OC-01
MATERIALS		① 1,000'

HORIZONTAL STATIONING


MATCHLINE STA. 41+00

STA: 43+86 UNK FIBER LINE


STA: 44+72 1" GAS LINE

MATCHLINE STA. 51+00

PROPOSED PLAN (SCALE: 1" = 40')

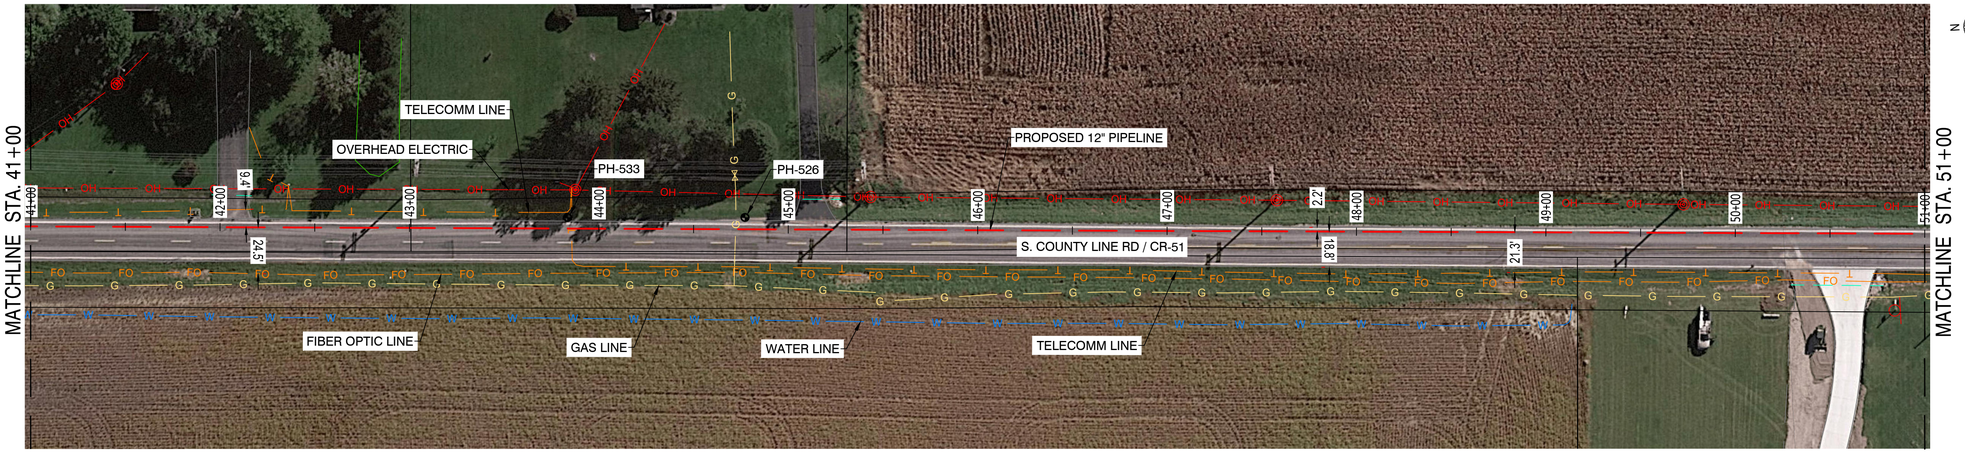

PROPOSED PROFILE (SCALE HORIZ.: 1" = 40' / SCALE VERT.: 1" = 10')

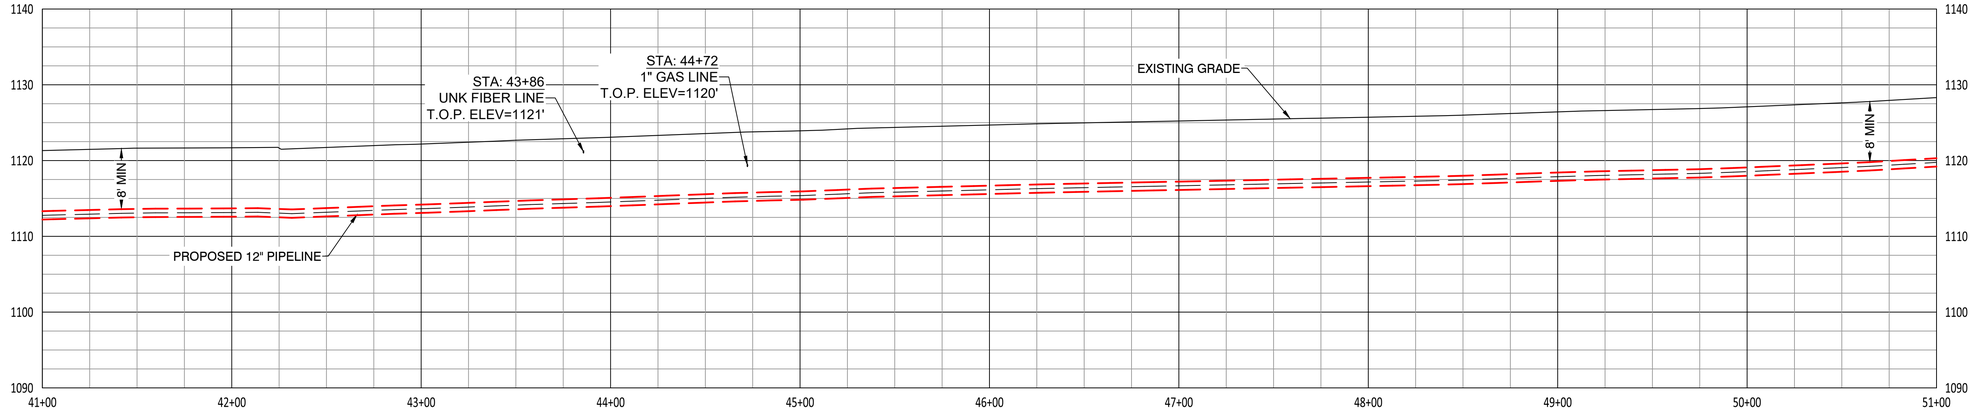

NOTES:
1. CONTRACTOR SHALL VERIFY ALL UTILITY CROSSINGS
2. SEE GENERAL NOTES FOR CLEARANCE REQUIREMENTS
3. SEE TD-01 FOR OPEN CUT DETAILS
4. EXISTING UTILITY DEPTH IS BASED ON POTHOLE INFORMATION

1" = 40' (40' 0' 40' 80' 120')

1" = 10' (10' 0' 10' 20' 30')

2/9/2021 - 22 x 34

NiSource

Ohio Utilities Protection Service Call 811 before you dig

MATERIAL SUMMARY

ITEM	DESCRIPTION	SF/EA
1	12" STD PIPE X-65 FBE	1,000
2	12" XH PIPE X-65 FBE/ARO	-
3	12" ELBOW, 45° 5R WPHY-65, SEGMT	-
4	12" ELBOW, 90° 5R WPHY-65, SEGMT	-

CAMPOS EPC
33 N LaSalle St, Suite 3400, Chicago, IL 60602
(312) 755-8011

PROPOSED

REVISIONS		
B	12/09/22	ISSUED FOR BID
A	11/18/22	ISSUED FOR APPROVAL
REV. #	DATE	DESCRIPTION

	NAME	DATE	PHONE #
DESIGNED BY	J. JORDAN	11/18/22	
DRAWN BY	A. McMICHAEL	11/18/22	
CHECKED BY	S. WACH	11/18/22	
AS-BUILT BY			

SITE NAME:
INST# XX-XXXXX-XX
ABAN# XX-XXXXX-XX
PROJECT ID# XX-XXXXX
INTEL PROJECT SLICE
NEW ALBANY, LICKING COUNTY, OH

DRAWING TITLE:
12" PIPELINE ALIGNMENT
STA. 41+00 TO STA. 51+00

DRAWING NO:
L-05