


PROPOSED PLAN - 61+00 TO 71+00

(SCALE: 1" = 40')

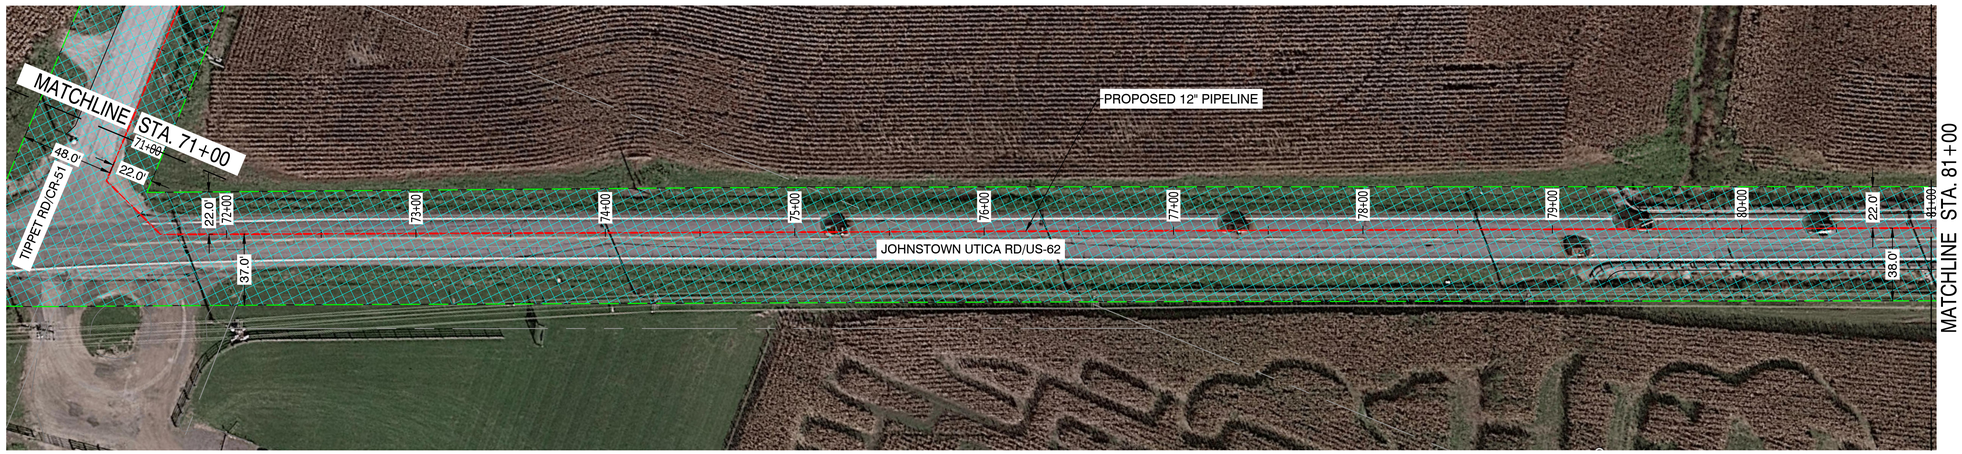

PROPOSED PLAN - 71+00 TO 81+00

(SCALE: 1" = 40')

1" = 40' 40' 0' 40' 80' 120'

2/9/2021 - 22 x 34

NiSource

Ohio Utilities Protection Service
Call 811 before you dig

CAMPOS EPC
33 N LaSalle St, Suite 3400, Chicago, IL 60602
(312) 755-8011

PROPOSED

REVISIONS		
B	12/09/22	ISSUED FOR BID
A	11/18/22	ISSUED FOR APPROVAL
REV. #	DATE	DESCRIPTION

DESIGNED BY	J. JORDAN	11/18/22	
DRAWN BY	A. McMICHAEL	11/18/22	
CHECKED BY	S. WACH	11/18/22	
AS-BUILT BY			
	NAME	DATE	PHONE #

SITE NAME:

INST# XX-XXXXX-XX
ABAN# XX-XXXXX-XX
PROJECT ID# XX-XXXXX


INTEL PROJECT SLICE
NEW ALBANY, LICKING COUNTY, OH

DRAWING TITLE:

EASEMENT & WORKSPACE
STA 61+00 TO 81+00


DRAWING NO:

L-103

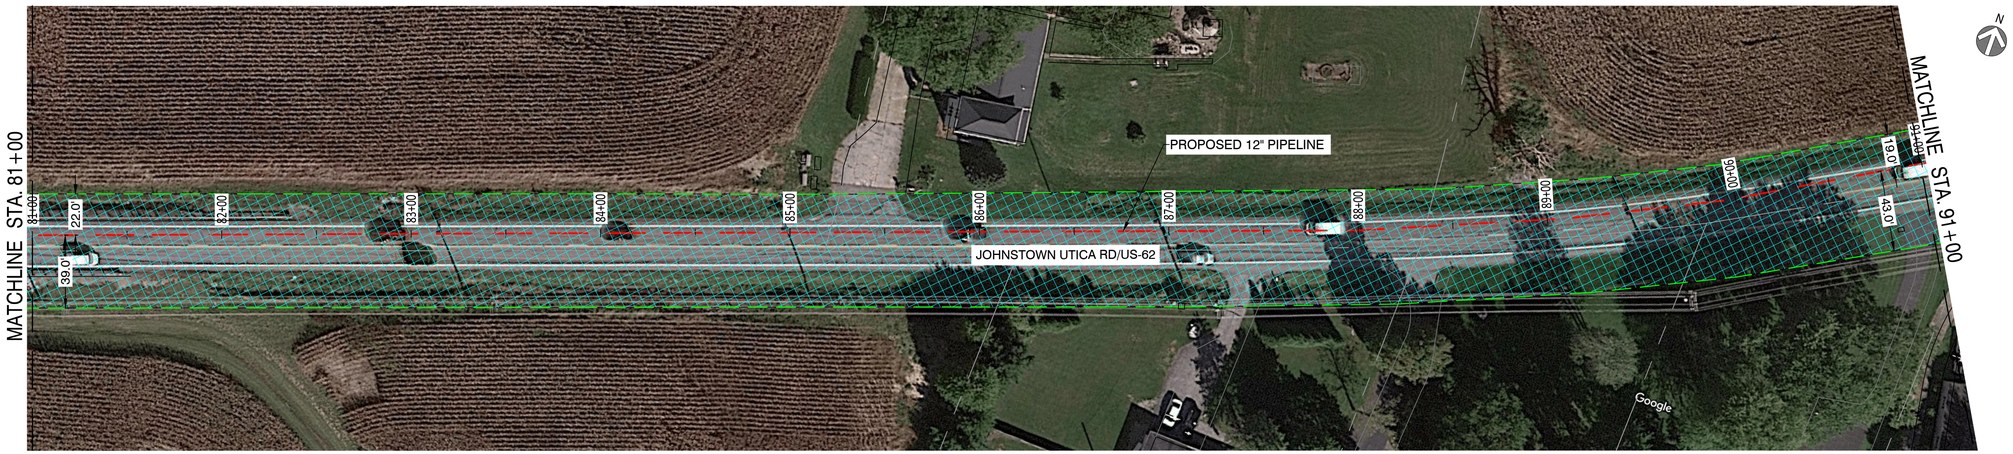

PROPOSED PLAN - 81+00 TO 91+00

(SCALE: 1" = 40')

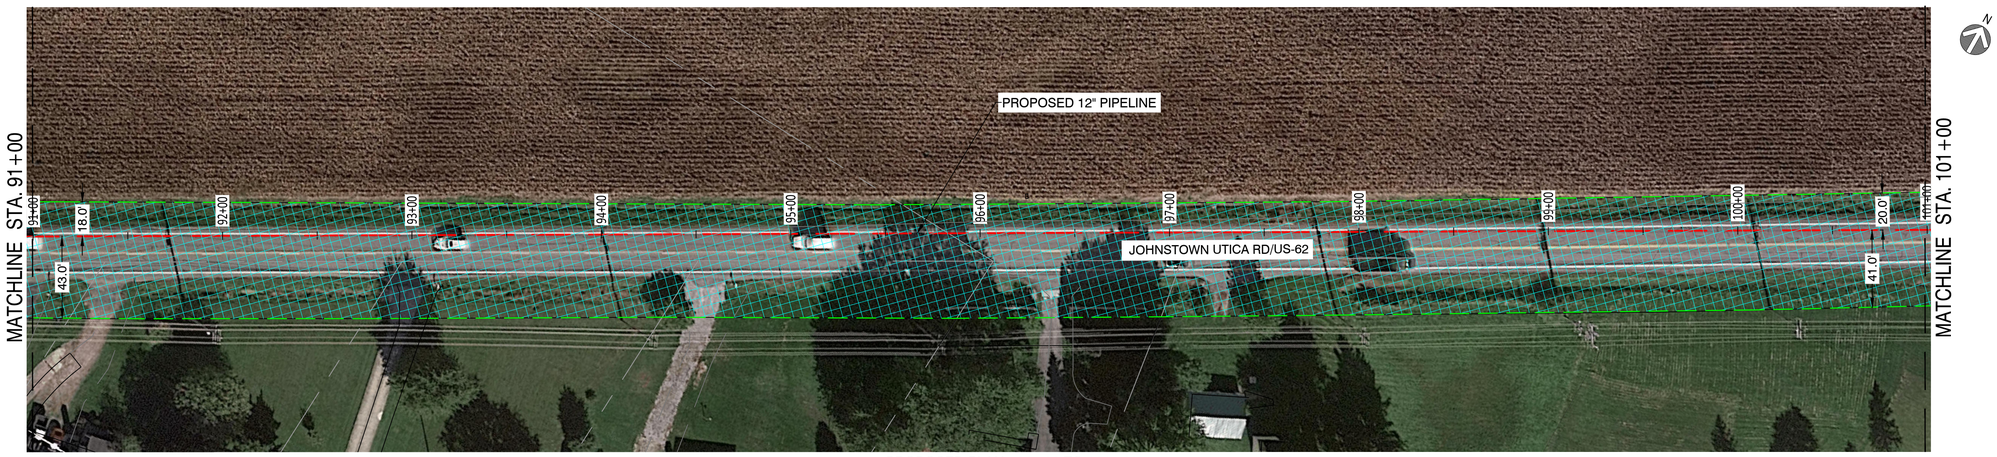

PROPOSED PLAN - 91+00 TO 101+00

(SCALE: 1" = 40')

1" = 40' 40' 0' 40' 80' 120'

2/9/2021 - 22 x 34

NiSource

Ohio Utilities Protection Service
Call 811 before you dig

CAMPOS EPC
33 N LaSalle St, Suite 3400, Chicago, IL 60602
(312) 755-8011

PROPOSED

REVISIONS		
B	12/09/22	ISSUED FOR BID
A	11/18/22	ISSUED FOR APPROVAL
REV. #	DATE	DESCRIPTION

DESIGNED BY	J. JORDAN	11/18/22	
DRAWN BY	A. McMICHAEL	11/18/22	
CHECKED BY	S. WACH	11/18/22	
AS-BUILT BY			
	NAME	DATE	PHONE #

SITE NAME:

INST# XX-XXXXX-XX
ABAN# XX-XXXXX-XX
PROJECT ID# XX-XXXXX

INTEL PROJECT SLICE
NEW ALBANY, LICKING COUNTY, OH

DRAWING TITLE:

EASEMENT & WORKSPACE
STA 81+00 TO STA 101+00


DRAWING NO:

L-104



PROPOSED PLAN - 101+00 TO 111+00

(SCALE: 1" = 40')

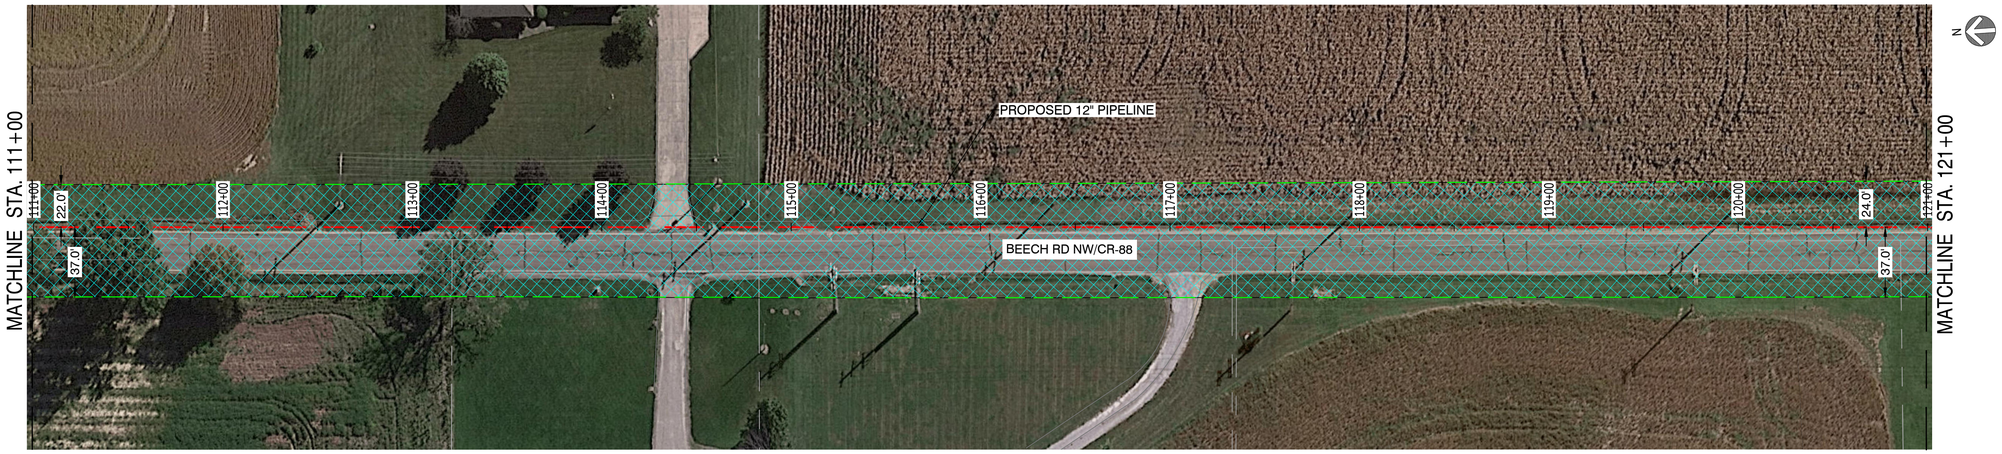

PROPOSED PLAN - 111+00 TO 121+00

(SCALE: 1" = 40')

1" = 40' 40' 0' 40' 80' 120'

2/9/2021 - 22 x 34

NiSource

Ohio Utilities Protection Service
Call 811 before you dig

CAMPOS EPC
33 N LaSalle St, Suite 3400, Chicago, IL 60602
(312) 755-8011

PROPOSED

REVISIONS		
B	12/09/22	ISSUED FOR BID
A	11/18/22	ISSUED FOR APPROVAL
REV. #	DATE	DESCRIPTION

DESIGNED BY	J. JORDAN	11/18/22	
DRAWN BY	A. McMICHAEL	11/18/22	
CHECKED BY	S. WACH	11/18/22	
AS-BUILT BY			
	NAME	DATE	PHONE #

SITE NAME:

INST# XX-XXXXX-XX
ABAN# XX-XXXXX-XX
PROJECT ID# XX-XXXXX

INTEL PROJECT SLICE
NEW ALBANY, LICKING COUNTY, OH

DRAWING TITLE:

EASEMENT & WORKSPACE
STA 101+00 TO STA 121+00

DRAWING NO:

L-105