


TRAFFIC CONTROL PLANS

NCHP PIPELINE REPLACEMENT UNIVERSITY PHASE 2

FRANKLIN COUNTY, OHIO

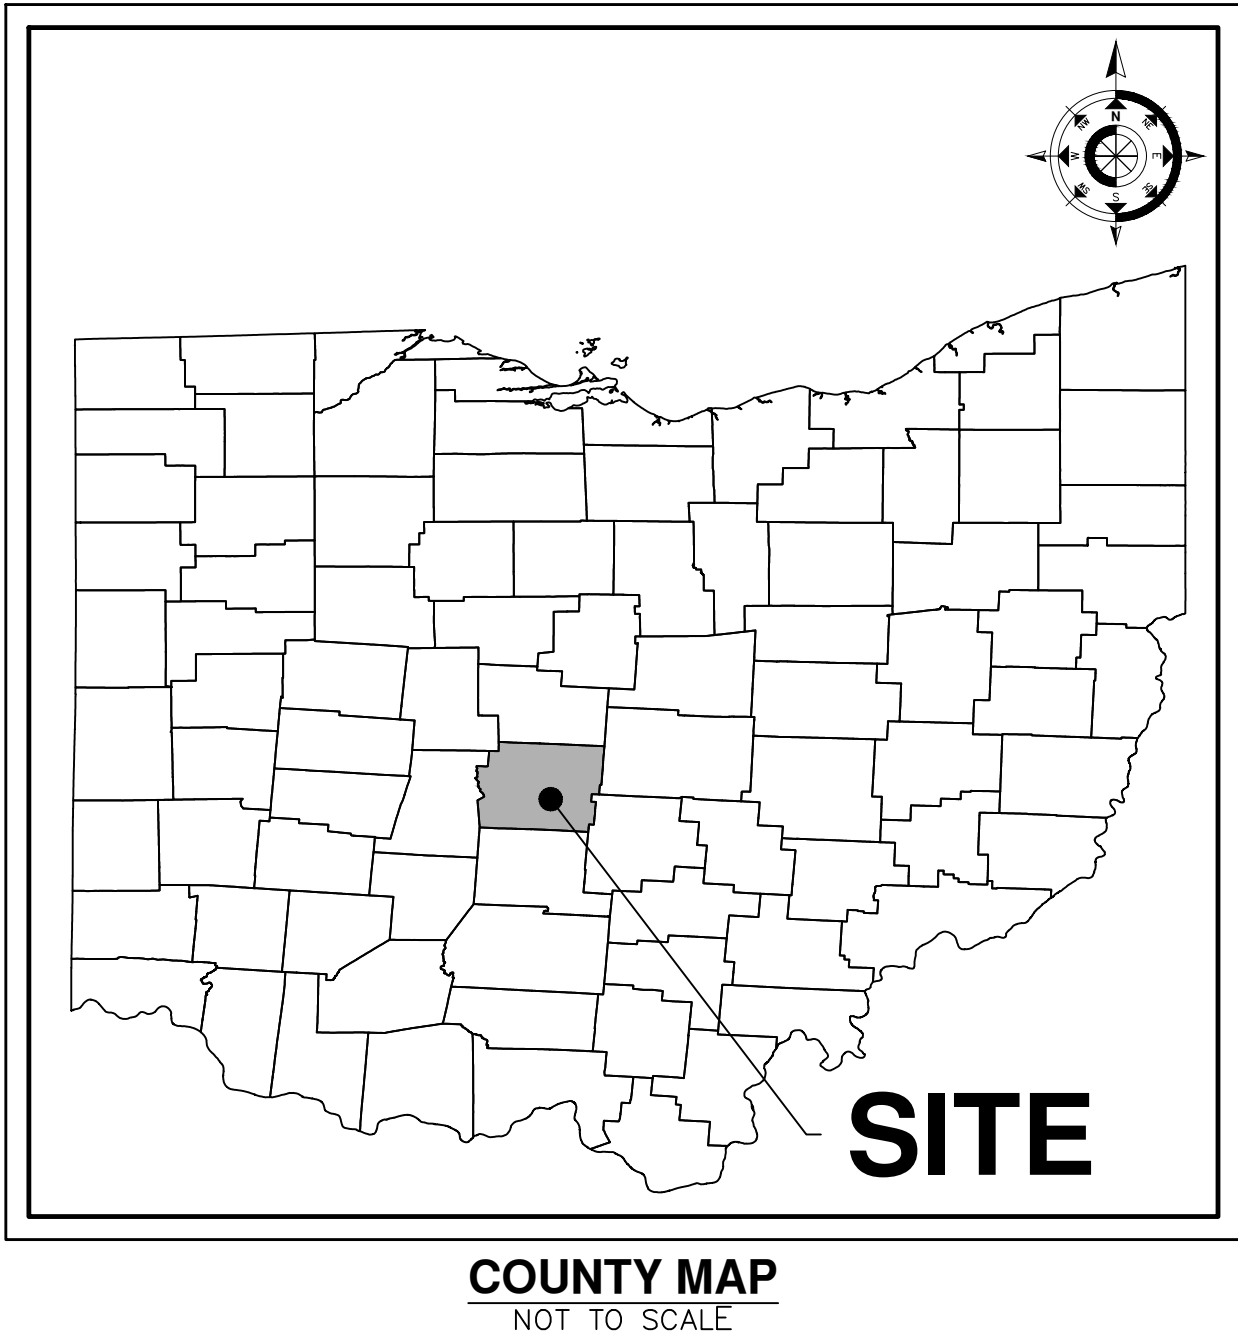

PROJECT CONTACTS


RIGHT-OF-WAY PERMITTING

ENGINEER

METRO CONSULTING ASSOCIATES
CONTACT: CHRISTOPHER SUTTON, PE
45345 FIVE MILE ROAD
PLYMOUTH, MI 48170
PHONE: 800.525.6016
FAX: 734.404.6769
EMAIL: CSUTTON@METROCA.NET

CONTRACTOR

SUB-CONTRACTOR

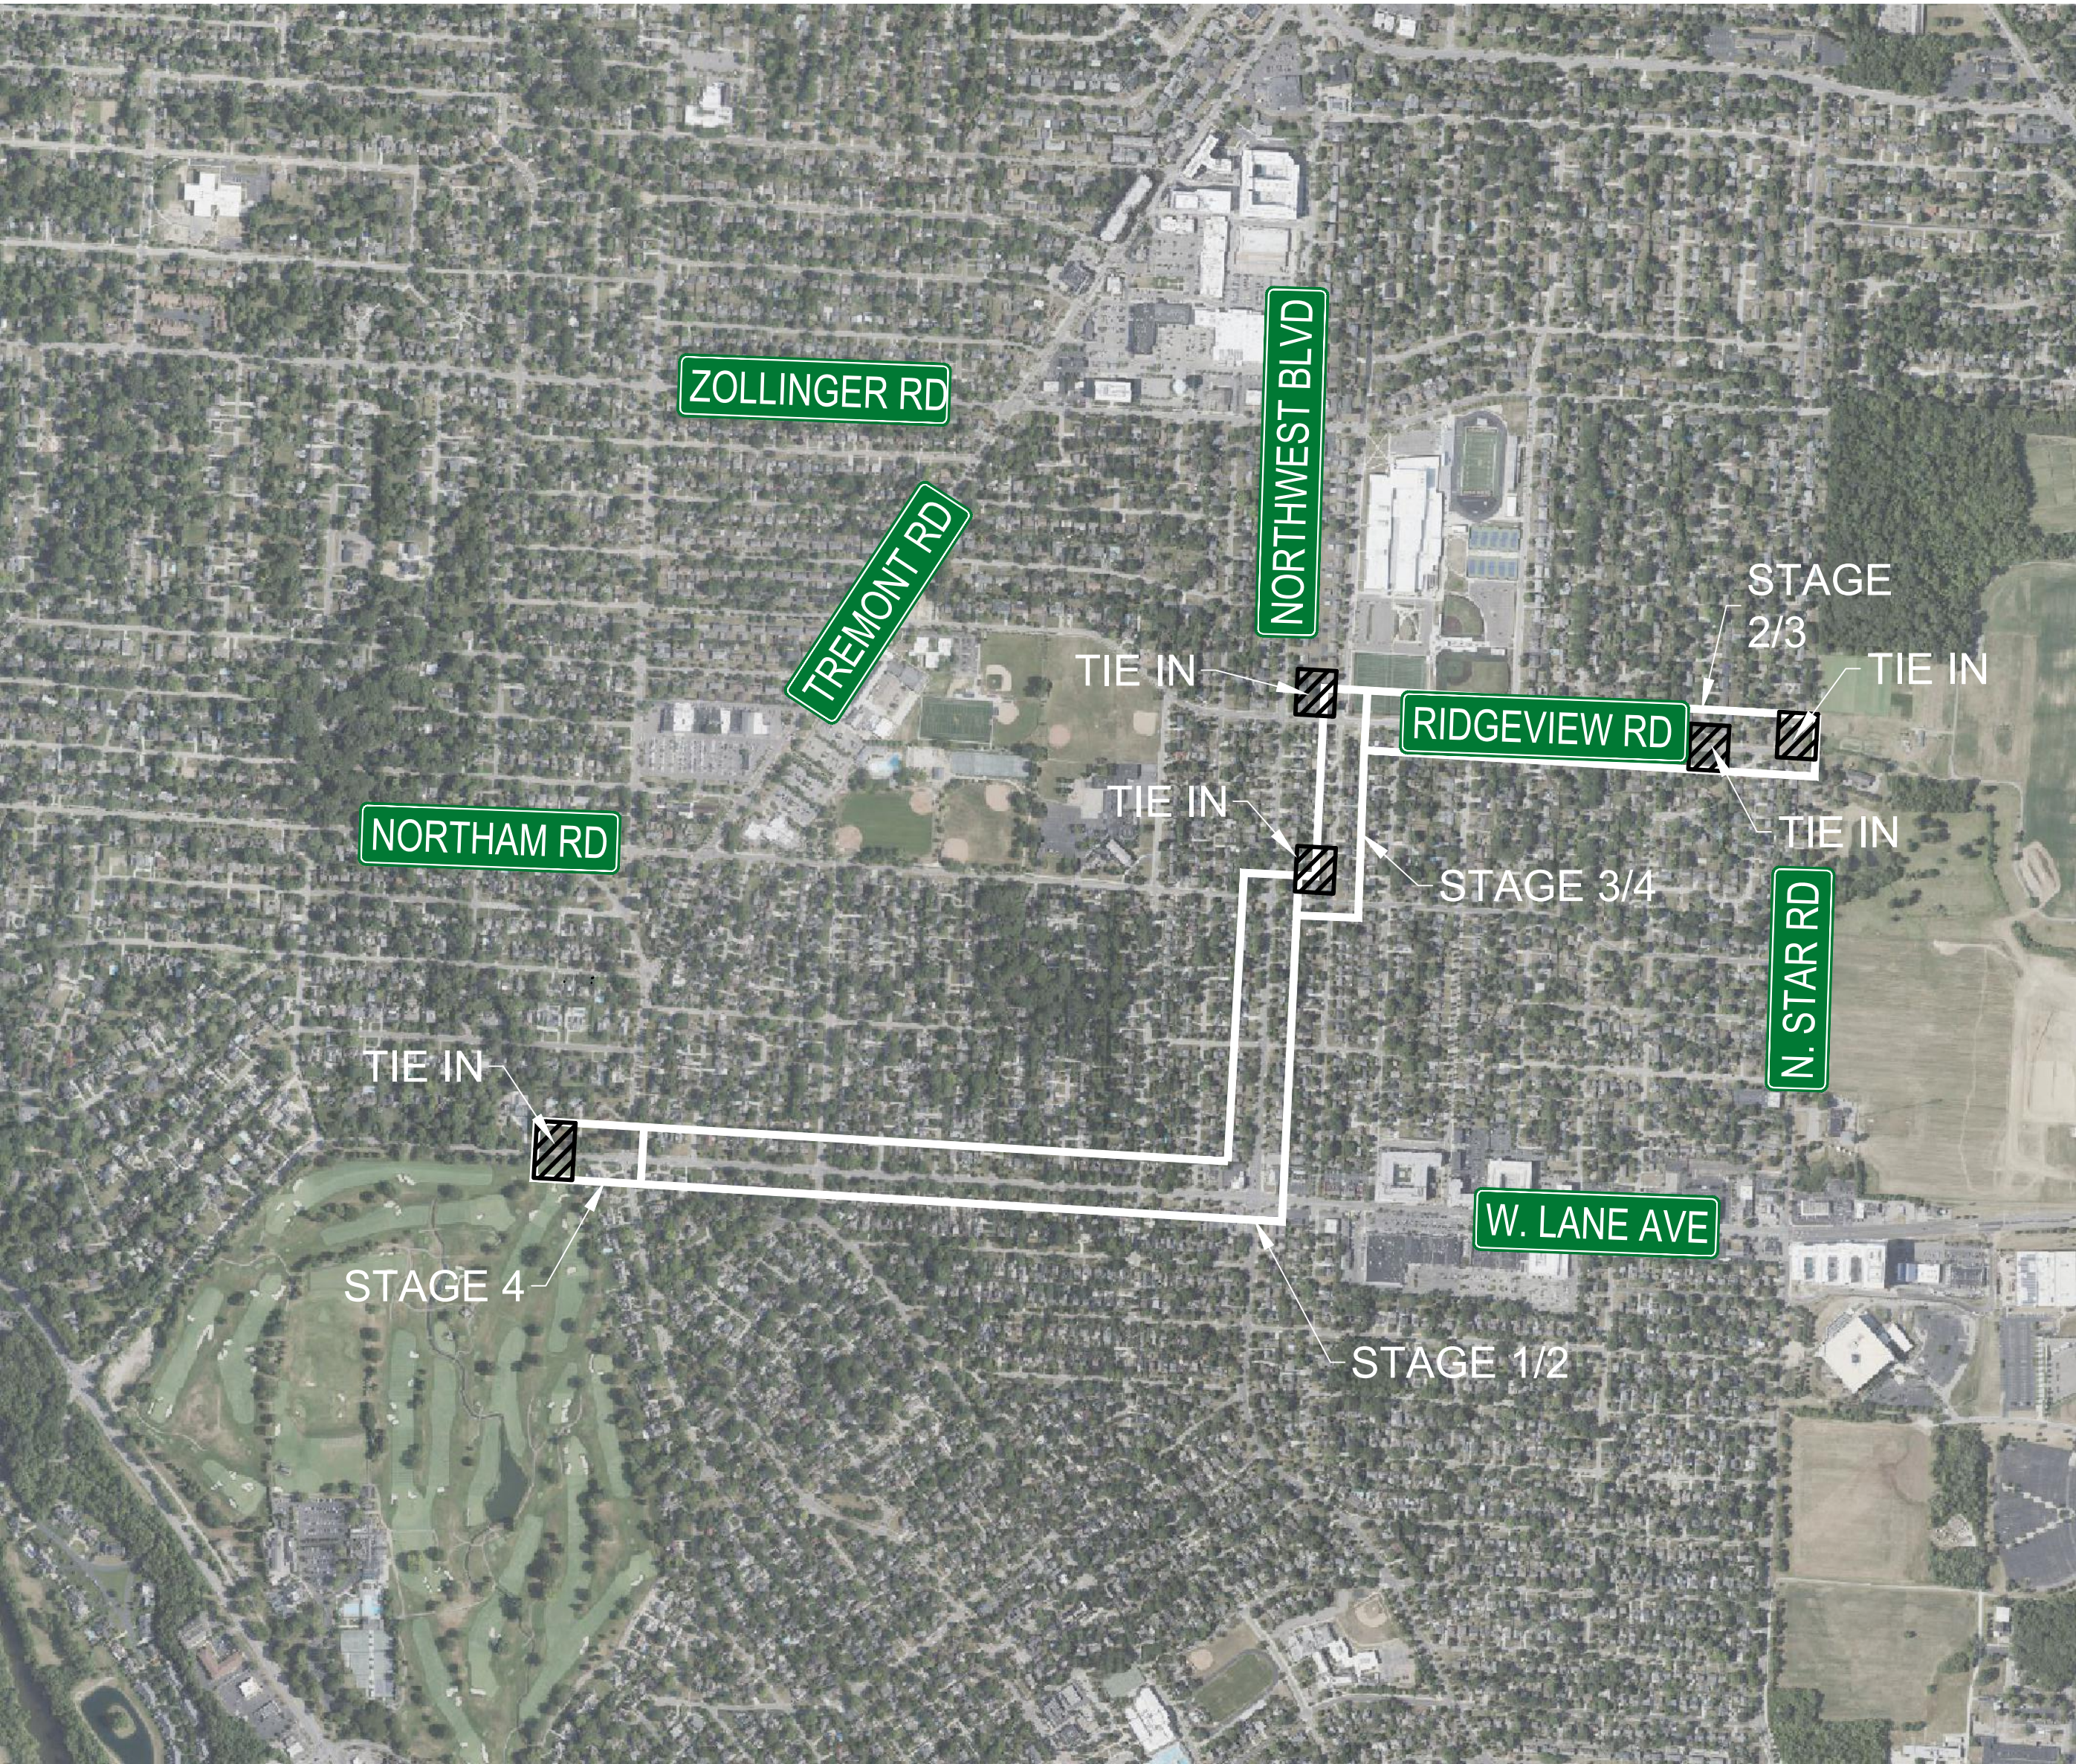

PROJECT NARRATIVE

THE PROJECT WILL INVOLVE THE INSTALLATION OF 3.43 MILES OF 20-INCH HIGH PRESSURE STEEL PIPELINE.

PROJECT AREA SPANS ACROSS JURISDICTIONS OF FRANKLIN COUNTY.

THE PROJECT WILL OCCUR WITH ROAD CLOSURES AND SINGLE LANES CLOSURES IN SERIES BY WORKZONES.

SHEET INDEX

01	COVER SHEET
02	STAGE 1 OVERALL TRAFFIC CONTROL PLAN
03	STAGE 1 TRAFFIC CONTROL PLAN
04	STAGE 1 TRAFFIC CONTROL PLAN
05	STAGE 1 TRAFFIC CONTROL PLAN
06	STAGE 2 OVERALL TRAFFIC CONTROL PLAN
07	STAGE 2 TRAFFIC CONTROL PLAN
08	STAGE 2 TRAFFIC CONTROL PLAN
09	STAGE 2 TRAFFIC CONTROL PLAN
10	STAGE 3 OVERALL TRAFFIC CONTROL PLAN
11	STAGE 3 TRAFFIC CONTROL PLAN
12	STAGE 3 TRAFFIC CONTROL PLAN
13	STAGE 4 TRAFFIC CONTROL PLAN
14	STAGE 4 TRAFFIC CONTROL PLAN
15	TIE-IN TRAFFIC CONTROL PLAN
16	TIE-IN TRAFFIC CONTROL PLAN
17	TIE-IN TRAFFIC CONTROL PLAN
18	TIE-IN TRAFFIC CONTROL Plan

TRAFFIC CONTROL NOTES

- ACCESS TO ALL RESIDENTIAL AND COMMERCIAL DRIVEWAYS SHALL BE MAINTAINED AT ALL TIMES. THIS DOES NOT APPLY TO THE SIDEWALK IN THE CLOSURE AREA.
- ALL TRAFFIC CONTROL DEVICES AND THEIR USAGE SHALL CONFORM TO THE OHIO MANUAL OF UNIFORM TRAFFIC CONTROL DEVICES (OMUTCD), 2012 EDITION.
- ALL EXISTING PAVEMENT MARKINGS THAT ARE REMOVED FOR TRAFFIC CONTROL OR OBLITERATED DURING CONSTRUCTION OPERATIONS SHALL BE REPLACED WITH WATERBORNE FOR THE LONGITUDINAL, LANE LINES AND OVERLAY COLD PLASTIC FOR SPECIAL MARKINGS (STOP BARS, ARROWS, ETC).
- ANY PERMANENT ODOT SIGNS IMPACTED DURING CONSTRUCTION MUST BE REPLACED AT THE CONTRACTORS EXPENSE ON NEW SUPPORTS PER ODOT STANDARDS.
- ALL SIGN MATERIALS AND SUPPORTS MUST MEET NCHRP-350 CRASH WORTHY OR MASH REQUIREMENTS.
- TEMPORARY WARNING, REGULATORY, AND GUIDE SIGNS NOT REQUIRED FOR A PARTICULAR LANE OR SHOULDER CLOSURE MUST BE REMOVED, COVERED OR LAID DOWN WITH THE LEGS REMOVED
- DURING CONSTRUCTION AND LANE CLOSURES, ACCESS TO ALL BUSINESS AND RESIDENTIAL DRIVES MUST BE MAINTAINED AT ALL TIMES. IN ADDITION, ACCESS FOR EMERGENCY VEHICLES (FIRE, AMBULANCE, POLICE) SHALL BE MAINTAINED TO ADJACENT HOMES, BUSINESSES AND SUBDIVISIONS AT ALL TIMES.
- FLAGGERS SHALL BE USED WHEN NECESSARY, IN CONJUNCTION WITH TEMPORARY TRAFFIC LIGHTS.



Know what's below.
Call before you dig.

THE LOCATIONS OF EXISTING UNDERGROUND UTILITIES ARE SHOWN IN AN APPROXIMATE WAY ONLY AND HAVE NOT BEEN INDEPENDENTLY VERIFIED. THE CONTRACTOR SHALL DETERMINE THE EXACT LOCATION OF ALL EXISTING UTILITIES BEFORE COMMENCING WORK, AND AGREES TO BE FULLY RESPONSIBLE FOR ANY AND ALL DAMAGES WHICH MIGHT BE OCCASIONED BY THE CONTRACTOR'S FAILURE TO EXACTLY LOCATE AND PRESERVE ANY AND ALL UNDERGROUND UTILITIES.

CONSTRUCTION SITE SAFETY IS THE RESPONSIBILITY OF THE CONTRACTOR. NEITHER THE OWNER NOR THE ENGINEER SHALL BE EXPECTED TO ASSUME ANY RESPONSIBILITY FOR SAFETY OF THE WORK, OF PERSONS ENGAGED IN THE WORK, OF ANY NEARBY STRUCTURES, OR OF ANY OTHER PERSONS.

Revisions
DATE
DESCRIPTION



Project Number	Date
1037-23-11802	7/29/2025
P.M.	Checked by
CLA	CS
	NP
	BOOK

Client
CAMPOS, EPC

Project
NCH PIPELINE
REPLACEMENT
UNIVERSITY PHASE 2

Site Address
W. LANE AVE
COLUMBUS, OH 43221

County
FRANKLIN

Community
VARIES

Township
N/A

Range
N/A

Section
N/A

Professional Name
Date
7/29/2025

Title
NCHP PHASE 2B UPDATE
COVER SHEET

Drawing Scale
NOT TO SCALE

Sheet Number
01



THE LOCATIONS OF EXISTING UNDERGROUND UTILITIES ARE SHOWN IN AN APPROXIMATE WAY ONLY AND HAVE NOT BEEN INDEPENDENTLY VERIFIED. THE CONTRACTOR SHALL DETERMINE THE EXACT LOCATION OF ALL EXISTING UTILITIES BEFORE COMMENCING WORK, AND AGREES TO BE FULLY RESPONSIBLE FOR ANY AND ALL DAMAGES WHICH MIGHT BE OCCASIONED BY THE CONTRACTOR'S FAILURE TO EXACTLY LOCATE AND PRESERVE ANY AND ALL UNDERGROUND UTILITIES.

CONSTRUCTION SITE SAFETY IS THE RESPONSIBILITY OF THE CONTRACTOR. NEITHER THE OWNER NOR THE ENGINEER SHALL BE EXPECTED TO ASSUME ANY RESPONSIBILITY FOR SAFETY OF THE WORK, OF PERSONS ENGAGED IN THE WORK, OF ANY NEARBY STRUCTURES, OR OF ANY OTHER PERSONS.

Revisions
DATE
DESCRIPTION



Project Number	Date
1037-23-11802	7/29/2025
P.M.	Checked by
CLA	CS
	NP
	Crew/Book
	BOOK

Client
CAMPOS, EPC

Project
NCH PIPELINE REPLACEMENT UNIVERSITY PHASE 2


Site Address		
W LANE AVE		
COLUMBUS, OH 43221		
County	Community	
FRANKLIN	VARIES	
Township	Range	Section
N/A	N/A	N/A

Professional Name

Date
7/29/2025

Title
**NCHP PHASE 2B UPDATE
STAGE 1 OVERALL
TRAFFIC CONTROL PLAN**

Drawing Scale	Sheet Number
1" = 150'	03

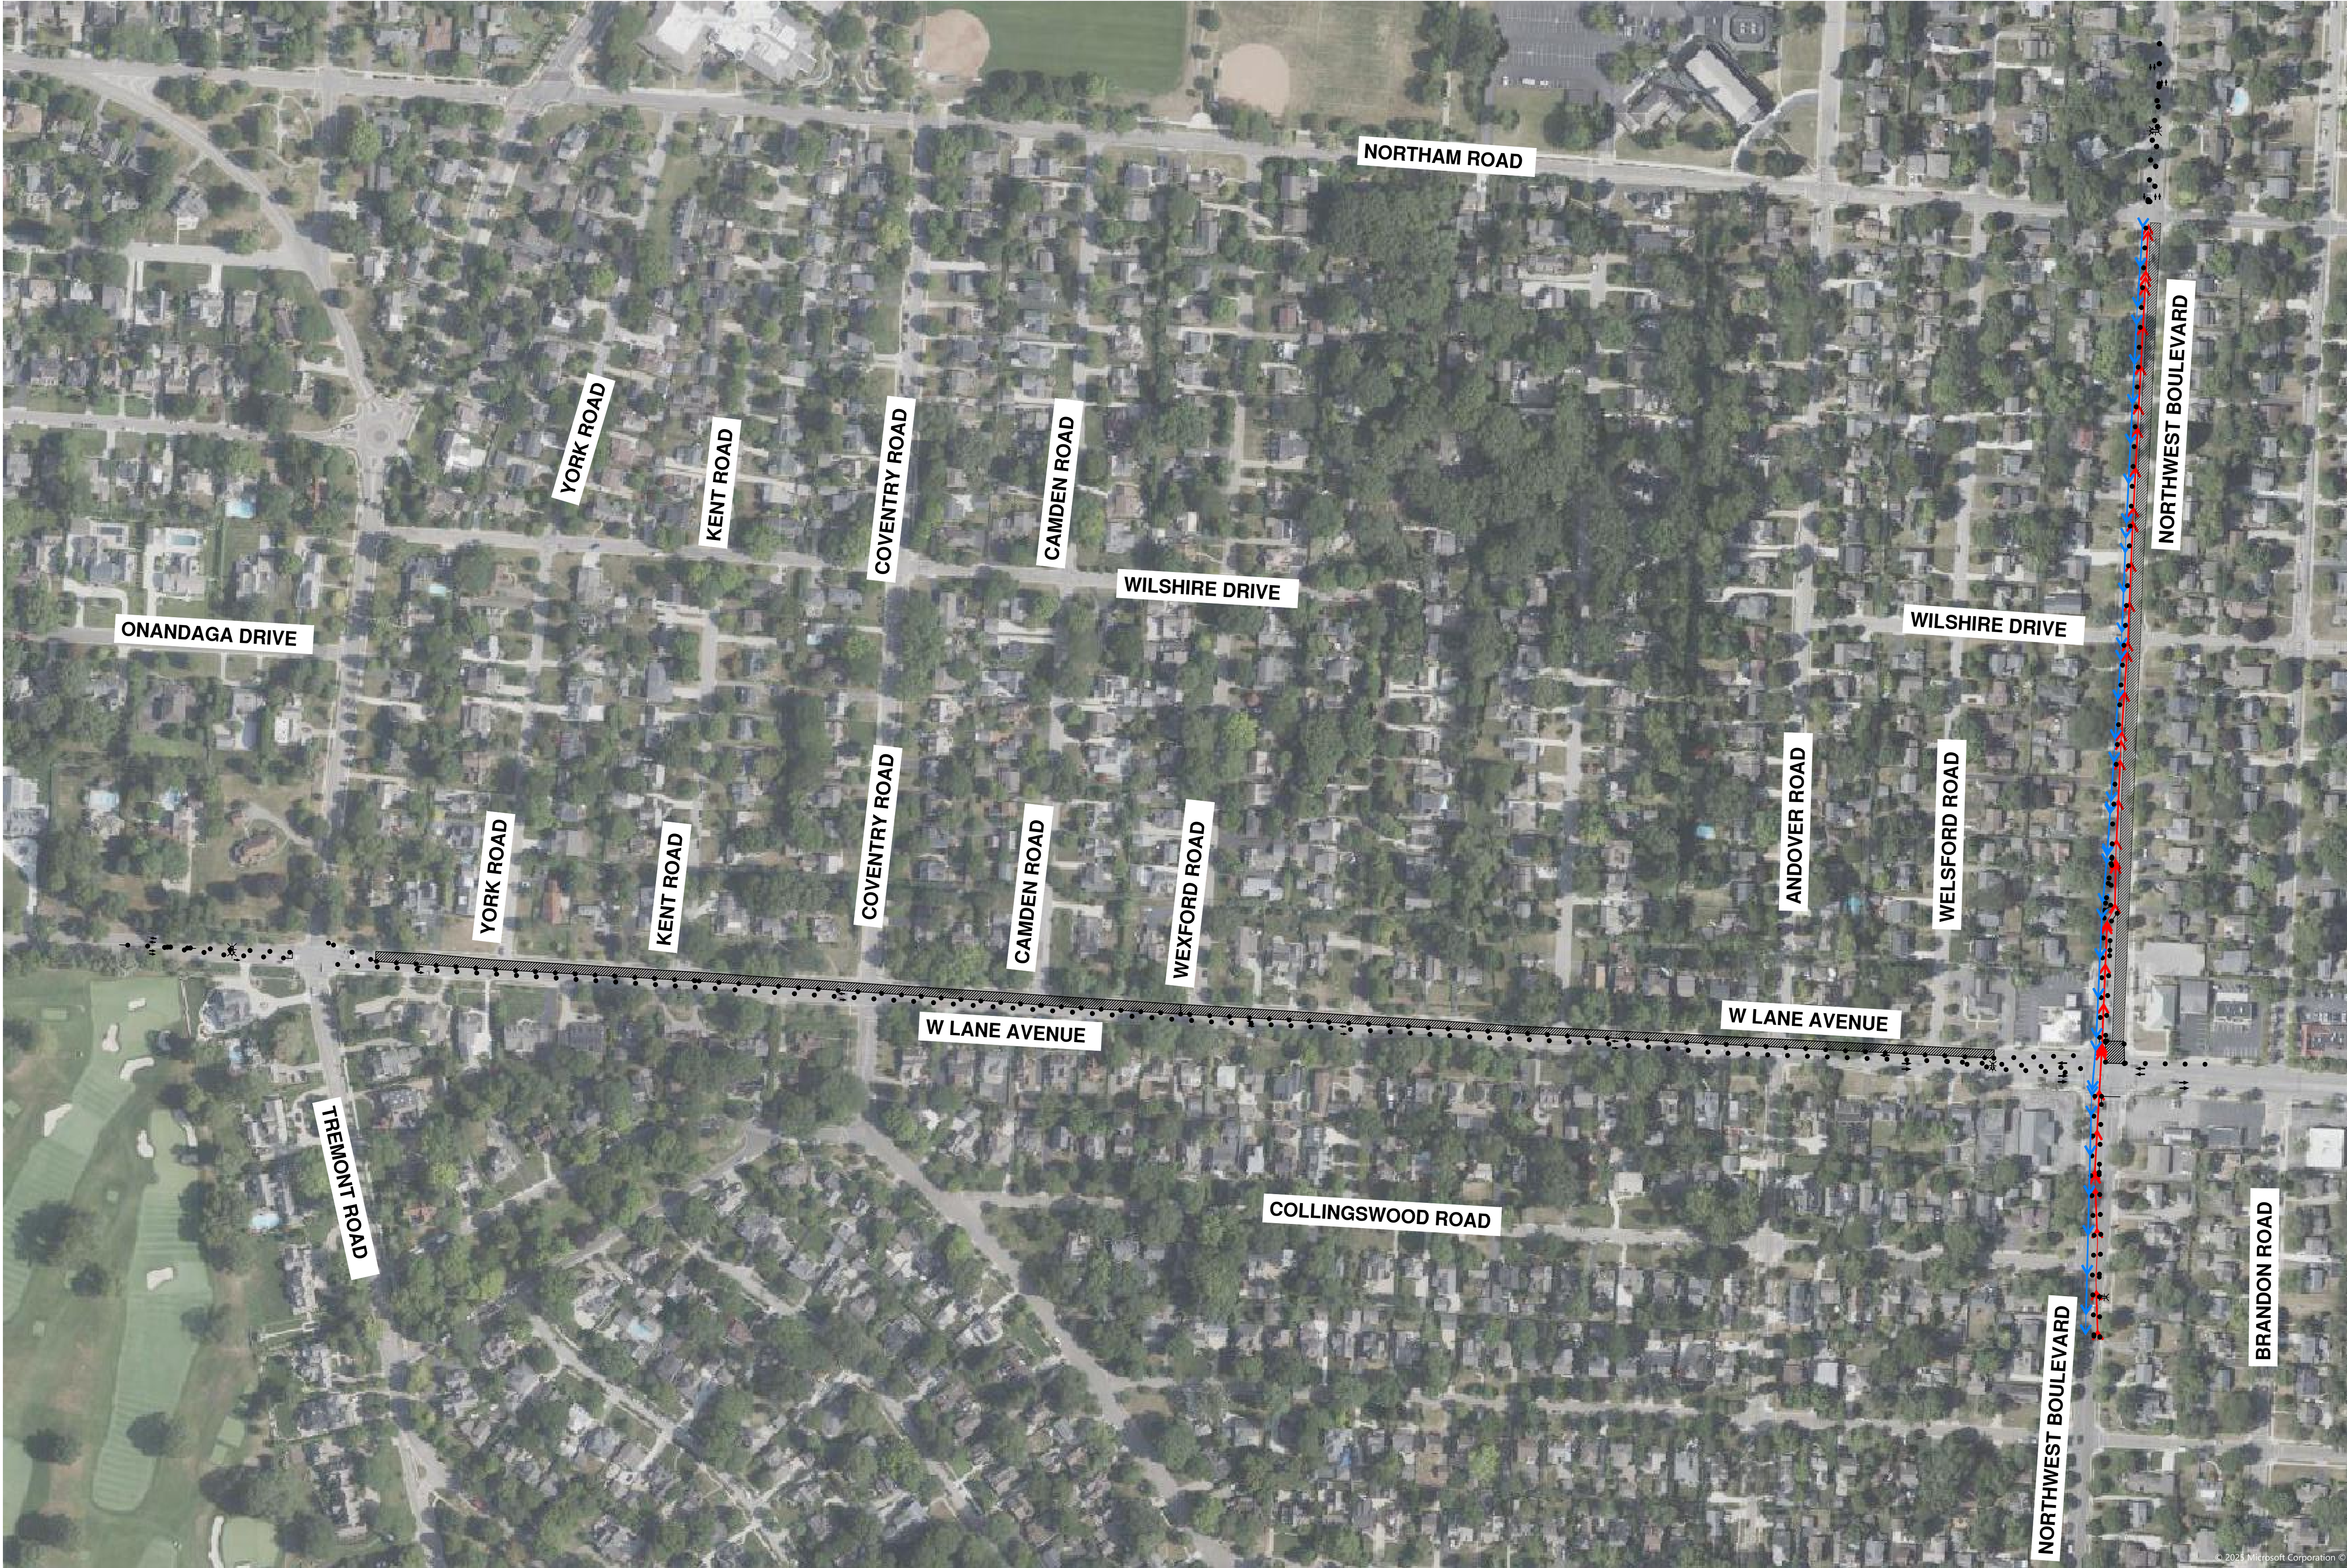

LEGEND

EXISTING TRAFFIC FLOW	TYPE A WARNING FLASHER
PROPOSED TRAFFIC FLOW	STAGING AREA
PAVEMENT MARKING	WORK ZONE
LIGHTED ARROW PANNEL	DETOUR ROUTE
TYPE III BARRICADE	JERSEY BARRIER
SIGN	FLAGGER
TRAFFIC BARREL	
TRAFFIC SHIFT	
PARKING METER	



THE LOCATIONS OF EXISTING UNDERGROUND UTILITIES ARE SHOWN IN AN APPROXIMATE WAY ONLY AND HAVE NOT BEEN INDEPENDENTLY VERIFIED. THE CONTRACTOR SHALL DETERMINE THE EXACT LOCATION OF ALL EXISTING UTILITIES BEFORE COMMENCING WORK, AND AGREES TO BE FULLY RESPONSIBLE FOR ANY AND ALL DAMAGES WHICH MIGHT BE OCCASIONED BY THE CONTRACTOR'S FAILURE TO EXACTLY LOCATE AND PRESERVE ANY AND ALL UNDERGROUND UTILITIES.

CONSTRUCTION SITE SAFETY IS THE RESPONSIBILITY OF THE CONTRACTOR. NEITHER THE OWNER NOR THE ENGINEER SHALL BE EXPECTED TO ASSUME ANY RESPONSIBILITY FOR SAFETY OF THE WORK, OF PERSONS ENGAGED IN THE WORK, OF ANY NEARBY STRUCTURES, OR OF ANY OTHER PERSONS.

Revisions	
DATE	DESCRIPTION



Project Number	Date
1037-23-11802	7/29/2025
P.M.	Checked by
CLA	CS NP
	Drew/Book
	BOOK

Client
CAMPOS, EPC

Project
NCH PIPELINE REPLACEMENT UNIVERSITY PHASE 2

Site Address		
W LANE AVE COLUMBUS, OH 43221		
County	Community	
FRANKLIN	VARIES	
Township	Range	Section
N/A	N/A	N/A

Professional Name

Date
7/29/2025

Title
**NCHP PHASE 2B UPDATE
STAGE 1 TRAFFIC CONTROL PLAN**

Drawing Scale	Sheet Number
1" = 100'	03



NOTE:
ACCESS TO ALL RESIDENCES AND BUSINESSES
WILL REMAIN OPEN AT ALL TIMES

MATERIAL LIST		
SIGN:	CODE:	QTY:
RIGHT TURN ONLY	R3-5R	1
ROAD CLOSED	R11-2	6
ROAD CLOSED LOCAL TRAFFIC ONLY	R11-3A	5
LEFT LANE ENDS	W4-2L	1
ROAD WORK AHEAD	W20-1	4
LEFT LANE CLOSED AHEAD	W20-5L	1

LEGEND	
→ EXISTING TRAFFIC FLOW	☀ TYPE A WARNING FLASHER
→ PROPOSED TRAFFIC FLOW	▨ STAGING AREA
→ PAVEMENT MARKING	▨ WORK ZONE
→ LIGHTED ARROW PANNEL	→ DETOUR ROUTE
→ TYPE III BARRICADE	→ JERSEY BARRIER
→ SIGN	→ FLAGGER
→ TRAFFIC BARREL	
→ TRAFFIC SHIFT	
→ PARKING METER	



THE LOCATIONS OF EXISTING UNDERGROUND UTILITIES ARE SHOWN IN AN APPROXIMATE WAY ONLY AND HAVE NOT BEEN INDEPENDENTLY VERIFIED. THE CONTRACTOR SHALL DETERMINE THE EXACT LOCATION OF ALL EXISTING UTILITIES BEFORE COMMENCING WORK, AND AGREES TO BE FULLY RESPONSIBLE FOR ANY AND ALL DAMAGES WHICH MIGHT BE OCCASIONED BY THE CONTRACTOR'S FAILURE TO EXACTLY LOCATE AND PRESERVE ANY AND ALL UNDERGROUND UTILITIES.

CONSTRUCTION SITE SAFETY IS THE RESPONSIBILITY OF THE CONTRACTOR. NEITHER THE OWNER NOR THE ENGINEER SHALL BE EXPECTED TO ASSUME ANY RESPONSIBILITY FOR SAFETY OF THE WORK, OF PERSONS ENGAGED IN THE WORK, OF ANY NEARBY STRUCTURES, OR OF ANY OTHER PERSONS.

Revisions
DATE DESCRIPTION



Project Number	Date
1037-23-11802	7/29/2025
Checked by	Drawn by
CLA	CS

Client: CAMPOS, EPC

Project: NCH PIPELINE REPLACEMENT UNIVERSITY PHASE 2

Site Address	Community
W LANE AVE	VARIABLES
COLUMBUS, OH 43221	
County	Township
FRANKLIN	N/A
Range	Section
N/A	N/A

Professional Name	Date
---	7/29/2025

Title: NCHP PHASE 2B UPDATE
STAGE 1 TRAFFIC CONTROL PLAN

Drawing Scale	Sheet Number
1" = 100'	04



NOTE:
ACCESS TO ALL RESIDENCES AND BUSINESSES
WILL REMAIN OPEN AT ALL TIMES

MATERIAL LIST		
SIGN:	CODE:	QTY:
STREET NAME	D3-1	6
END ROAD WORK	G20-2	3
RIGHT TURN ONLY	R3-5R	2
NO TURN	R3-2	2
ROAD CLOSED LOCAL TRAFFIC ONLY	R11-3A	6
ROAD CLOSED	R11-2	9
REVERSE CURVE LEFT	W1-4L	1
RIGHT LANE ENDS	W4-2R	2
LEFT LANE ENDS	W4-2L	1
ROAD WORK AHEAD	W20-1	10
LEFT LANE CLOSED AHEAD	W20-5L	2
RIGHT LANE CLOSED AHEAD	W20-5R	1
RIGHT TWO LANES CLOSED AHEAD	W20-5AR	1

LEGEND	
EXISTING TRAFFIC FLOW	TYPE A WARNING FLASHER
PROPOSED TRAFFIC FLOW	STAGING AREA
PAVEMENT MARKING	WORK ZONE
LIGHTED ARROW PANNEL	DETOUR ROUTE
TYPE III BARRICADE	JERSEY BARRIER
SIGN	FLAGGER
TRAFFIC BARREL	
TRAFFIC SHIFT	
PARKING METER	



THE LOCATIONS OF EXISTING UNDERGROUND UTILITIES ARE SHOWN IN AN APPROXIMATE WAY ONLY AND HAVE NOT BEEN INDEPENDENTLY VERIFIED. THE CONTRACTOR SHALL DETERMINE THE EXACT LOCATION OF ALL EXISTING UTILITIES BEFORE COMMENCING WORK, AND AGREES TO BE FULLY RESPONSIBLE FOR ANY AND ALL DAMAGES WHICH MIGHT BE OCCASIONED BY THE CONTRACTOR'S FAILURE TO EXACTLY LOCATE AND PRESERVE ANY AND ALL UNDERGROUND UTILITIES.

CONSTRUCTION SITE SAFETY IS THE RESPONSIBILITY OF THE CONTRACTOR. NEITHER THE OWNER NOR THE ENGINEER SHALL BE EXPECTED TO ASSUME ANY RESPONSIBILITY FOR SAFETY OF THE WORK, OF PERSONS ENGAGED IN THE WORK, OF ANY NEARBY STRUCTURES, OR OF ANY OTHER PERSONS.

Revisions
DATE
DESCRIPTION



Project Number	Date
1037-23-11802	7/29/2025
P.M.	Checked by
CLA	CS
	NP
	Crew/Book
	BOOK

Client
CAMPOS, EPC

Project
NCH PIPELINE REPLACEMENT UNIVERSITY PHASE 2

Site Address		
W LANE AVE		
COLUMBUS, OH 43221		
County	Community	
FRANKLIN	VARIES	
Township	Range	Section
N/A	N/A	N/A

Professional Name

Date
7/29/2025

Title
NCHP PHASE 2B UPDATE
STAGE 1 TRAFFIC CONTROL PLAN

Drawing Scale	Sheet Number
1" = 80'	05



NOTE:
ACCESS TO ALL RESIDENCES AND BUSINESSES
WILL REMAIN OPEN AT ALL TIMES

MATERIAL LIST		
SIGN:	CODE:	QTY:
STREET NAME	D3-1	7
END ROAD WORK	G20-2	4
NO TURN	R3-2	3
RIGHT LANE MUST TURN RIGHT	R3-7R	1
ROAD CLOSED	R11-2	1
REVERSE CURVE LEFT	W1-4L	1
RIGHT LANE ENDS	W4-2R	1
LEFT LANE ENDS	W4-2L	1
CENTER LANE CLOSED AHEAD	W9-3	1
ROAD WORK AHEAD	W20-1	8
LEFT LANE CLOSED AHEAD	W20-5L	1
RIGHT LANE CLOSED AHEAD	W20-5R	1
RIGHT TWO LANES CLOSED AHEAD	W20-5AR	1

LEGEND	
→ EXISTING TRAFFIC FLOW	☀ TYPE A WARNING FLASHER
→ PROPOSED TRAFFIC FLOW	▨ STAGING AREA
→ PAVEMENT MARKING	▨ WORK ZONE
→ LIGHTED ARROW PANNEL	→ DETOUR ROUTE
→ TYPE III BARRICADE	→ JERSEY BARRIER
→ SIGN	→ FLAGGER
→ TRAFFIC BARREL	
→ TRAFFIC SHIFT	
→ PARKING METER	



THE LOCATIONS OF EXISTING UNDERGROUND UTILITIES ARE SHOWN IN AN APPROXIMATE WAY ONLY AND HAVE NOT BEEN INDEPENDENTLY VERIFIED. THE CONTRACTOR SHALL DETERMINE THE EXACT LOCATION OF ALL EXISTING UTILITIES BEFORE COMMENCING WORK, AND AGREES TO BE FULLY RESPONSIBLE FOR ANY AND ALL DAMAGES WHICH MIGHT BE OCCASIONED BY THE CONTRACTOR'S FAILURE TO EXACTLY LOCATE AND PRESERVE ANY AND ALL UNDERGROUND UTILITIES.

CONSTRUCTION SITE SAFETY IS THE RESPONSIBILITY OF THE CONTRACTOR. NEITHER THE OWNER NOR THE ENGINEER SHALL BE EXPECTED TO ASSUME ANY RESPONSIBILITY FOR SAFETY OF THE WORK, OF PERSONS ENGAGED IN THE WORK, OF ANY NEARBY STRUCTURES, OR OF ANY OTHER PERSONS.

Revisions		
DATE	DESCRIPTION	



Project Number	1037-23-11802	Date	7/29/2025
P.M.	CLA	Checked by	CS
		Drawn by	NP
		Crew/Book	BOOK

Client
CAMPOS, EPC

Project
NCH PIPELINE REPLACEMENT UNIVERSITY PHASE 2

Site Address	W LANE AVE COLUMBUS, OH 43221
County	FRANKLIN
Community	VARIABLES
Township	N/A
Range	N/A
Section	N/A

Professional Name

Date
7/29/2025

Title
NCHP PHASE 2B UPDATE
STAGE 2 OVERALL
TRAFFIC CONTROL PLAN

Drawing Scale	Sheet Number
1" = 300'	06



LEGEND

- EXISTING TRAFFIC FLOW
- PROPOSED TRAFFIC FLOW
- PAVEMENT MARKING
- LIGHTED ARROW PANNEL
- TYPE III BARRICADE
- SIGN
- TRAFFIC BARREL
- TRAFFIC SHIFT
- PARKING METER
- TYPE A WARNING FLASHER
- STAGING AREA
- WORK ZONE
- DETOUR ROUTE
- JERSEY BARRIER
- FLAGGER



THE LOCATIONS OF EXISTING UNDERGROUND UTILITIES ARE SHOWN IN AN APPROXIMATE WAY ONLY AND HAVE NOT BEEN INDEPENDENTLY VERIFIED. THE CONTRACTOR SHALL DETERMINE THE EXACT LOCATION OF ALL EXISTING UTILITIES BEFORE COMMENCING WORK, AND AGREES TO BE FULLY RESPONSIBLE FOR ANY AND ALL DAMAGES WHICH MIGHT BE OCCASIONED BY THE CONTRACTOR'S FAILURE TO EXACTLY LOCATE AND PRESERVE ANY AND ALL UNDERGROUND UTILITIES.

CONSTRUCTION SITE SAFETY IS THE RESPONSIBILITY OF THE CONTRACTOR. NEITHER THE OWNER NOR THE ENGINEER SHALL BE EXPECTED TO ASSUME ANY RESPONSIBILITY FOR SAFETY OF THE WORK, OF PERSONS ENGAGED IN THE WORK, OF ANY NEARBY STRUCTURES, OR OF ANY OTHER PERSONS.

Revisions
DATE
DESCRIPTION



Project Number	Date
1037-23-11802	7/29/2025
P.M.	Checked by
CLA	CS
	NP
	Crew/Book
	BOOK

Client
CAMPOS, EPC

Project
NCH PIPELINE REPLACEMENT UNIVERSITY PHASE 2


Site Address
W LANE AVE
COLUMBUS, OH 43221
County
FRANKLIN
Community
VARIES
Township
N/A
Range
N/A
Section
N/A

Professional Name

Date

Title
**NCHP PHASE 2B UPDATE
STAGE 2 TRAFFIC CONTROL PLAN**

Drawing Scale	Sheet Number
1" = 100'	07

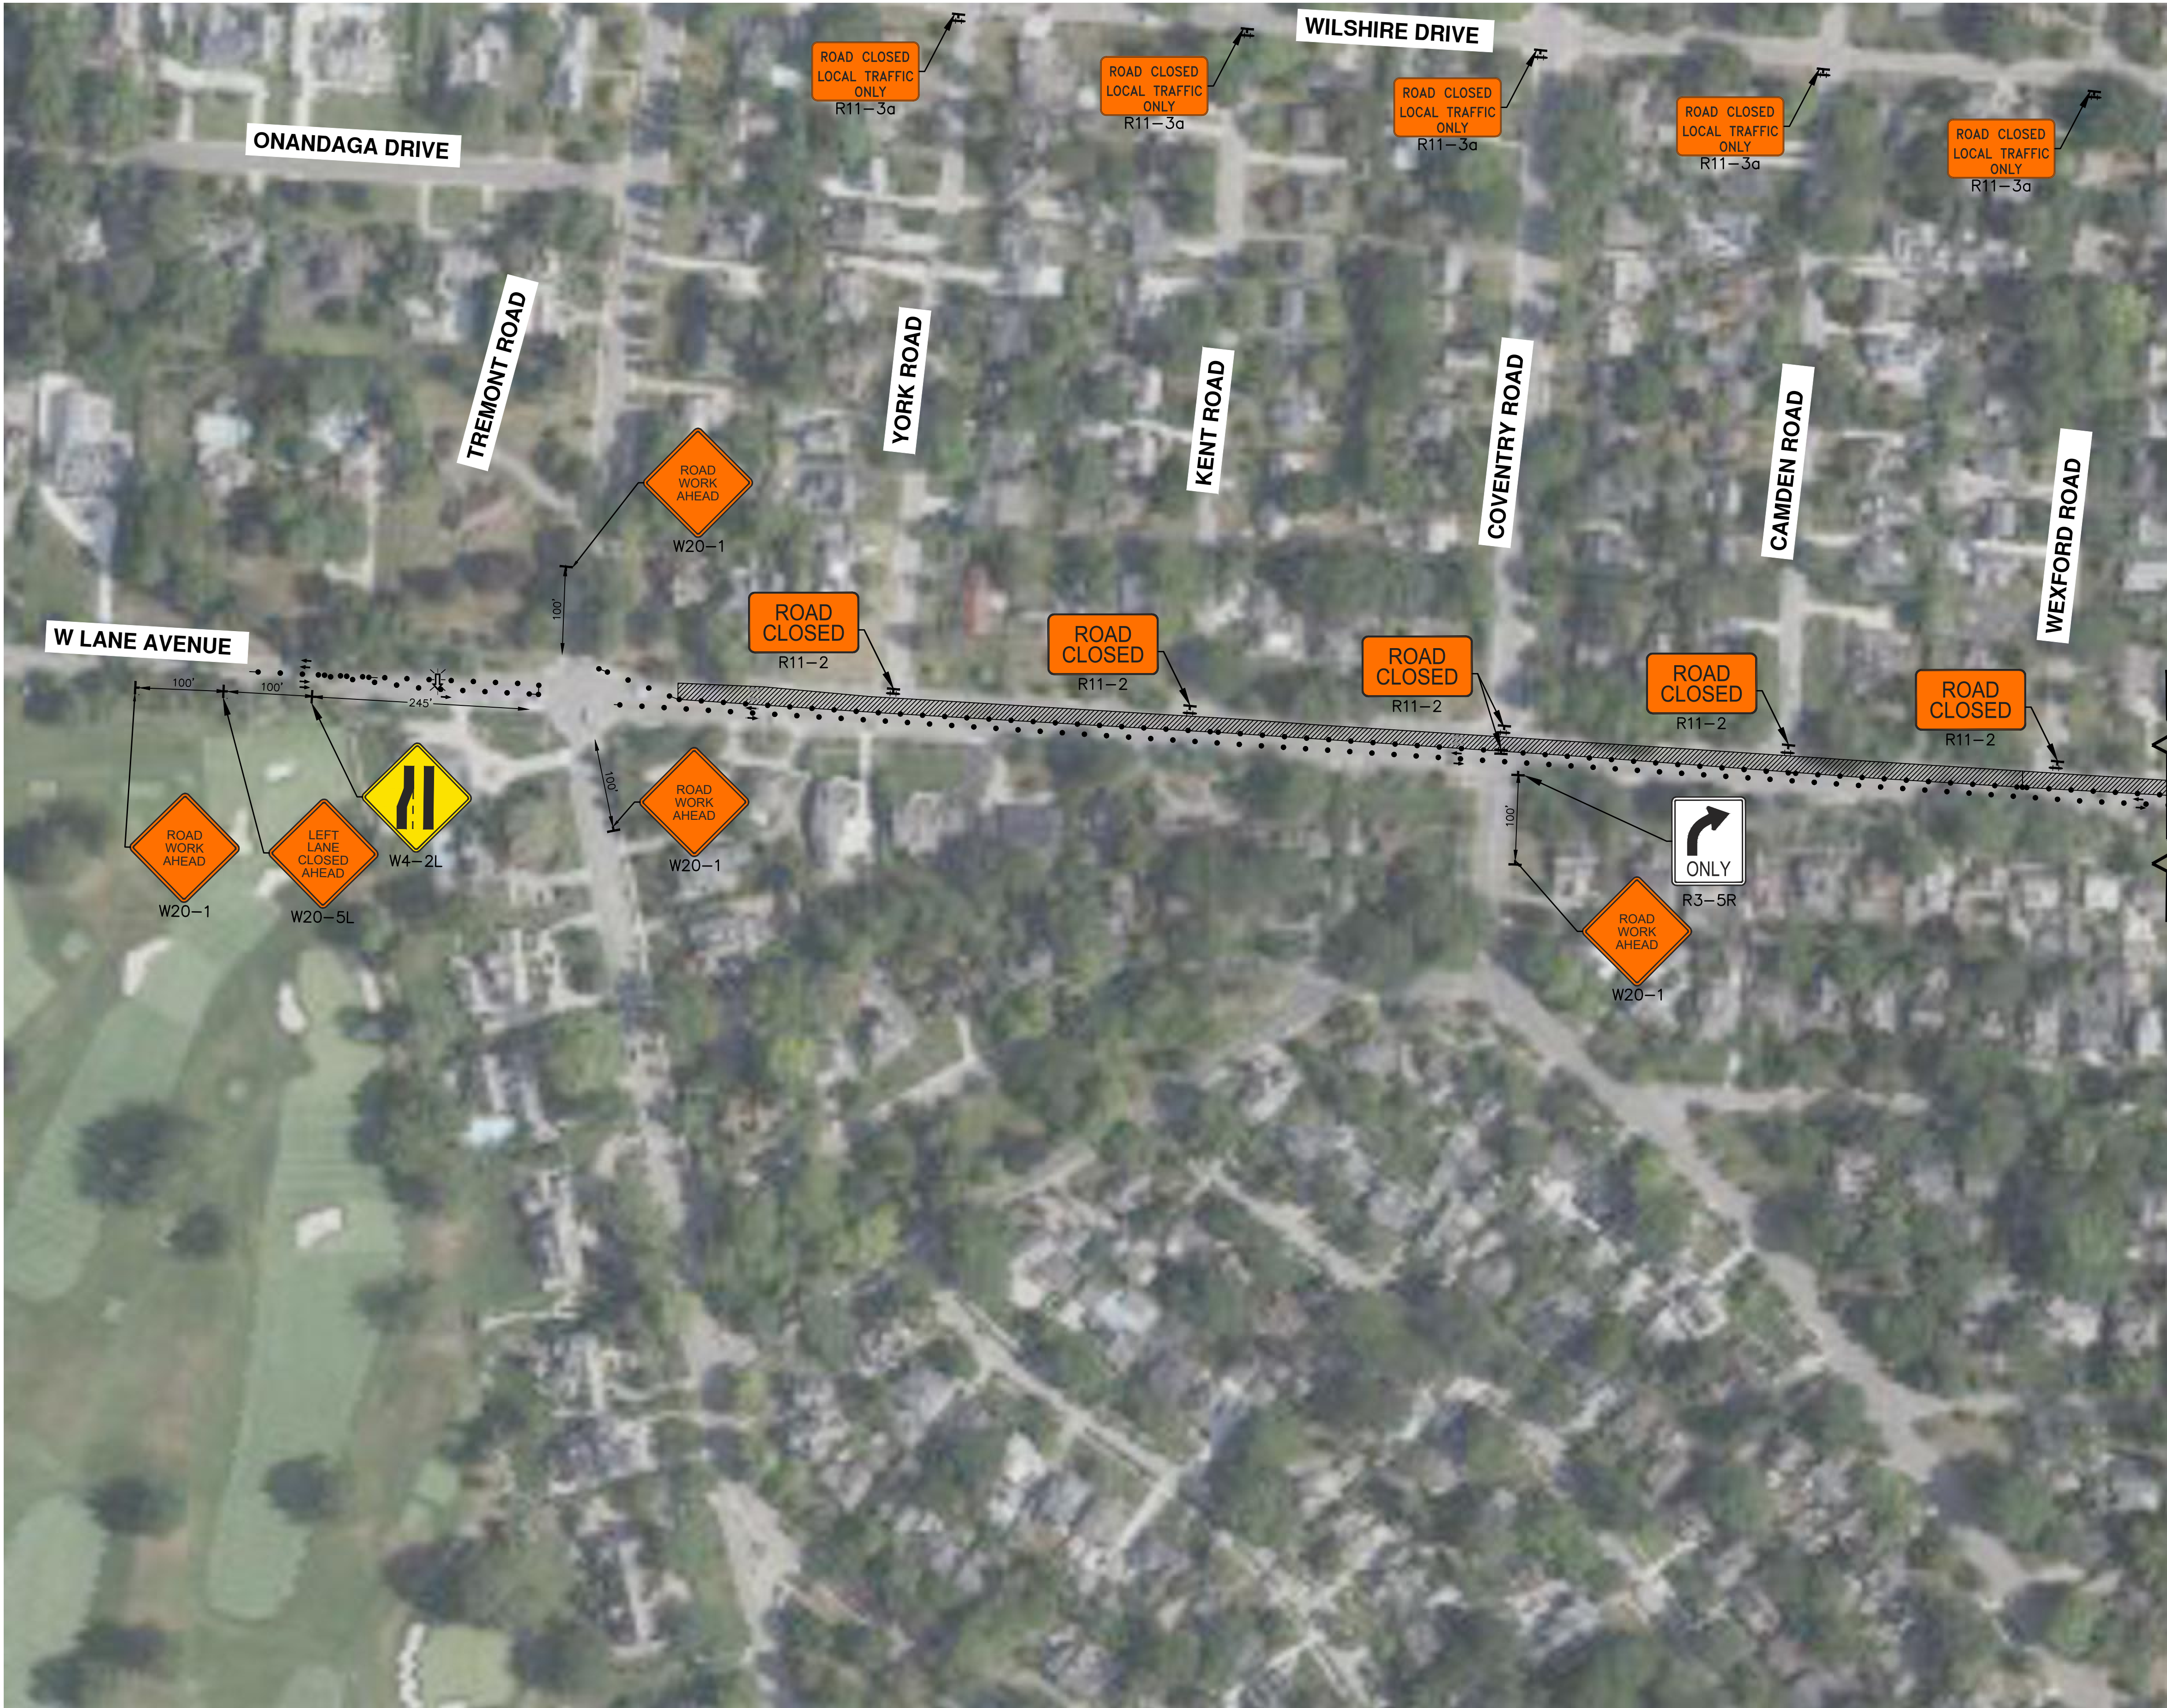

NOTE:
ACCESS TO ALL RESIDENCES AND BUSINESSES
WILL REMAIN OPEN AT ALL TIMES

MATERIAL LIST		
SIGN:	CODE:	QTY:
ROAD CLOSED	R11-2	6
ROAD CLOSED LOCAL TRAFFIC ONLY	R11-3A	5
LEFT LANE ENDS	W4-2L	1
ROAD WORK AHEAD	W20-1	4
LEFT LANE CLOSED AHEAD	W20-5L	1

LEGEND

EXISTING TRAFFIC FLOW	TYPE A WARNING FLASHER
PROPOSED TRAFFIC FLOW	STAGING AREA
PAVEMENT MARKING	WORK ZONE
LIGHTED ARROW PANNEL	DETOUR ROUTE
TYPE III BARRICADE	JERSEY BARRIER
SIGN	FLAGGER
TRAFFIC BARREL	
TRAFFIC SHIFT	
PARKING METER	



THE LOCATIONS OF EXISTING UNDERGROUND UTILITIES ARE SHOWN IN AN APPROXIMATE WAY ONLY AND HAVE NOT BEEN INDEPENDENTLY VERIFIED. THE CONTRACTOR SHALL DETERMINE THE EXACT LOCATION OF ALL EXISTING UTILITIES BEFORE COMMENCING WORK, AND AGREES TO BE FULLY RESPONSIBLE FOR ANY AND ALL DAMAGES WHICH MIGHT BE OCCASIONED BY THE CONTRACTOR'S FAILURE TO EXACTLY LOCATE AND PRESERVE ANY AND ALL UNDERGROUND UTILITIES.

CONSTRUCTION SITE SAFETY IS THE RESPONSIBILITY OF THE CONTRACTOR. NEITHER THE OWNER NOR THE ENGINEER SHALL BE EXPECTED TO ASSUME ANY RESPONSIBILITY FOR SAFETY OF THE WORK, OF PERSONS ENGAGED IN THE WORK, OF ANY NEARBY STRUCTURES, OR OF ANY OTHER PERSONS.

Revisions
DATE
DESCRIPTION



Project Number	Date
1037-23-11802	7/29/2025
P.M.	Checked by
CLA	CS NP
	Drew/Book
	BOOK

Client
CAMPOS, EPC

Project
NCH PIPELINE REPLACEMENT UNIVERSITY PHASE 2


Site Address		
W LANE AVE COLUMBUS, OH 43221		
County	Community	
FRANKLIN	VARIES	
Township	Range	Section
N/A	N/A	N/A

Professional Name

Date
7/29/2025

Title
NCHP PHASE 2B UPDATE
STAGE 2 TRAFFIC CONTROL PLAN

Drawing Scale	Sheet Number
1" = 100'	08

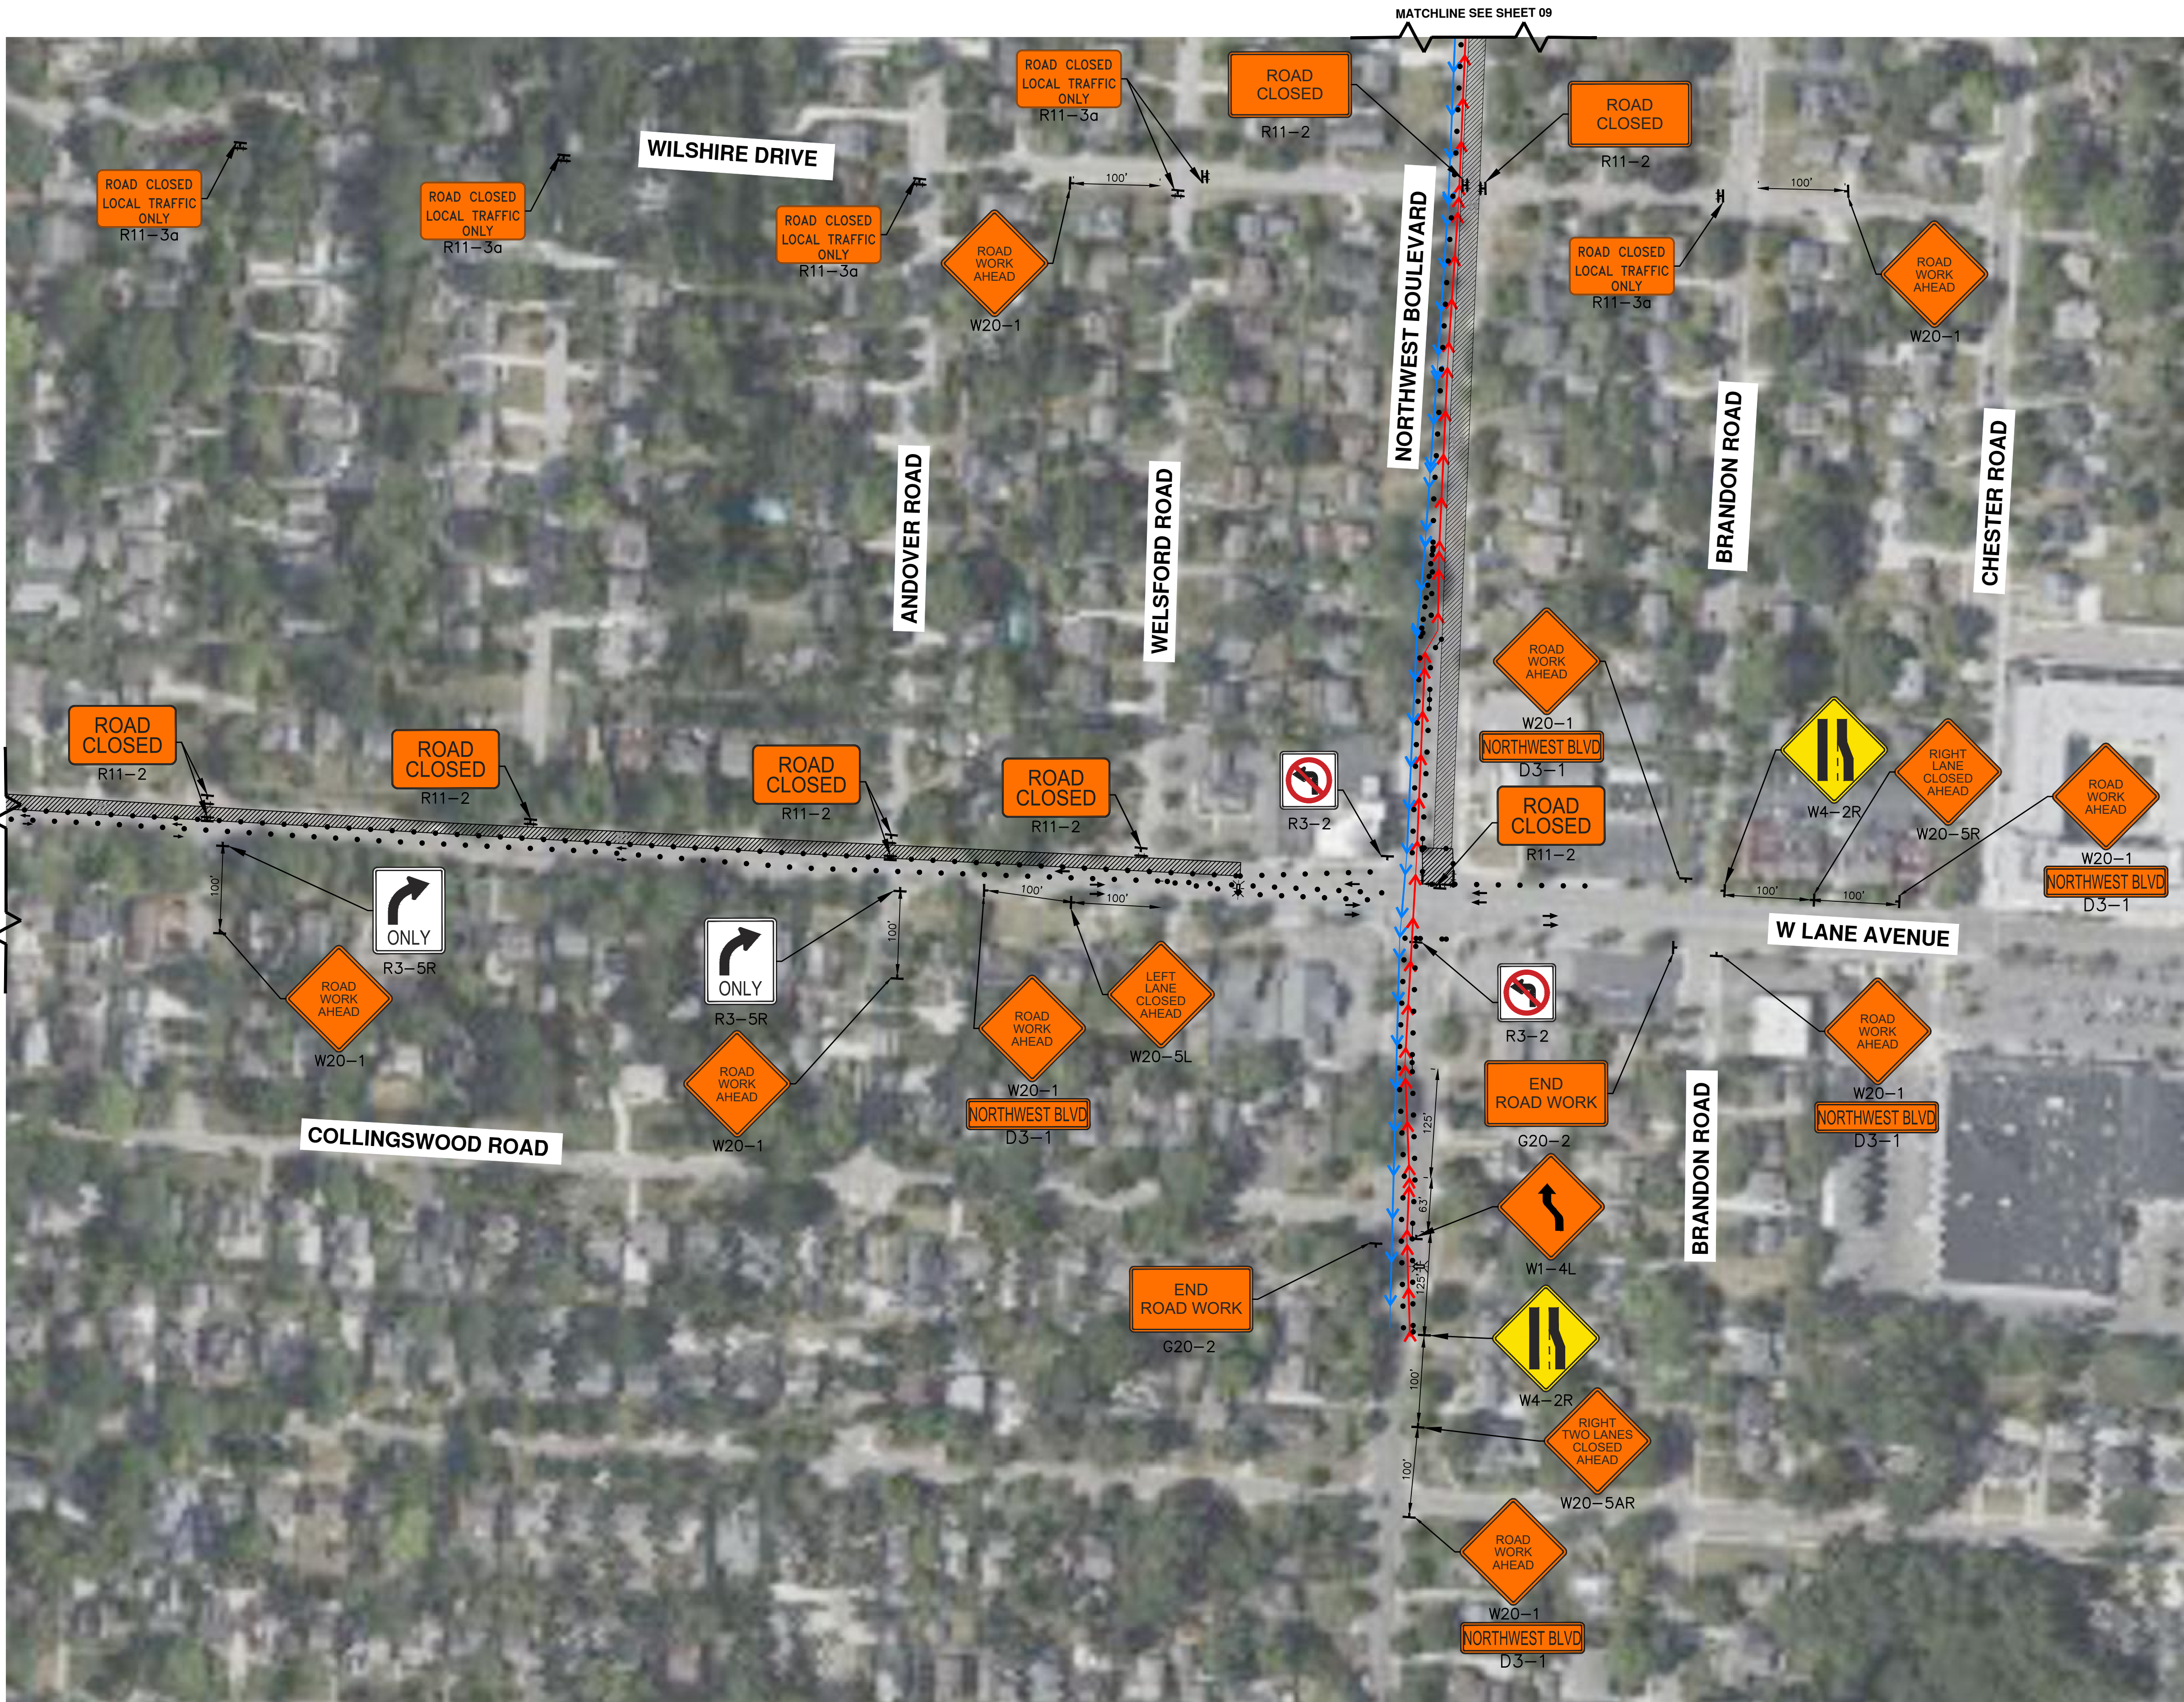

NOTE:
ACCESS TO ALL RESIDENCES AND BUSINESSES
WILL REMAIN OPEN AT ALL TIMES

MATERIAL LIST		
SIGN:	CODE:	QTY:
STREET NAME	D3-1	5
END ROAD WORK	G20-2	2
NO TURN	R3-2	2
RIGHT TURN ONLY	R3-5R	2
ROAD CLOSED	R11-2	9
ROAD CLOSED LOCAL TRAFFIC ONLY	R11-3A	6
REVERSE CURVE LEFT	W1-4L	1
RIGHT LANE ENDS	W4-2R	2
ROAD WORK AHEAD	W20-1	9
LEFT LANE CLOSED AHEAD	W20-5L	1
RIGHT LANE CLOSED AHEAD	W20-5R	1
RIGHT TWO LANES CLOSED AHEAD	W20-5AR	1

LEGEND	
→ EXISTING TRAFFIC FLOW	☀ TYPE A WARNING FLASHER
→ PROPOSED TRAFFIC FLOW	▨ STAGING AREA
→ PAVEMENT MARKING	▨ WORK ZONE
→ LIGHTED ARROW PANNEL	→ DETOUR ROUTE
→ TYPE III BARRICADE	→ JERSEY BARRIER
→ SIGN	→ FLAGGER
→ TRAFFIC BARREL	
→ TRAFFIC SHIFT	
→ PARKING METER	



MATERIAL LIST		
SIGN:	CODE:	QTY:
STREET NAME	D3-1	20
ROAD CLOSED LOCAL TRAFFIC ONLY	R11-3A	12
ROAD CLOSED	R11-2	11
LEFT LANE ENDS	W4-2L	1
ROAD WORK AHEAD	W20-1	2
DETOUR AHEAD	W20-2	1
ROAD CLOSED AHEAD	W20-3	1
LEFT LANE CLOSED AHEAD	W20-5L	1
DETOUR (STRAIGHT)	M4-9S	8
DETOUR (LEFT)	M4-9L	5
DETOUR (RIGHT)	M4-9R	5
DETOUR (LEFT) ARROW	M4-10L	5
DETOUR (RIGHT) ARROW	M4-10R	6

NOTE:
ACCESS TO ALL RESIDENCES AND BUSINESSES
WILL REMAIN OPEN AT ALL TIMES

LEGEND

- | | | | |
|---|-----------------------|---|------------------------|
|  | EXISTING TRAFFIC FLOW |  | TYPE A WARNING FLASHER |
|  | PROPOSED TRAFFIC FLOW |  | STAGING AREA |
|  | PAVEMENT MARKING |  | WORK ZONE |
|  | LIGHTED ARROW PANNEL |  | DETOUR ROUTE |
|  | TYPE III BARRICADE |  | JERSEY BARRIER |
|  | TRAFFIC BARREL |  | FLAGGER |
|  | TRAFFIC SHIFT | | |
|  | PARKING METER | | |

Project Number 1037-23-11802		Date 7/29/2025	
P.M. CLA	Checked by CS	Drawn by NP	Crew/Book BOOK

Client
CAMPOS, EPC

Project
**NCH PIPELINE
REPLACEMENT
UNIVERSITY PHASE 2**

Site Address		
W LANE AVE COLUMBUS, OH 43221		
County	Community	
FRANKLIN	VARIES	
Township	Range	Section
N/A	N/A	N/A

Professional Name	Date
	7/20/2020

Title
NCHP PHASE 2B UPDAT
STAGE 2 TRAFFIC
CONTROL PLAN

Drawing Scale  1" = 150'



THE LOCATIONS OF EXISTING UNDERGROUND UTILITIES ARE SHOWN IN AN APPROXIMATE WAY ONLY AND HAVE NOT BEEN INDEPENDENTLY VERIFIED. THE CONTRACTOR SHALL DETERMINE THE EXACT LOCATION OF ALL EXISTING UTILITIES BEFORE COMMENCING WORK, AND AGREES TO BE FULLY RESPONSIBLE FOR ANY AND ALL DAMAGES WHICH MIGHT BE OCCASIONED BY THE CONTRACTOR'S FAILURE TO EXACTLY LOCATE AND PRESERVE ANY AND ALL UNDERGROUND UTILITIES.

CONSTRUCTION SITE SAFETY IS THE RESPONSIBILITY OF THE CONTRACTOR. NEITHER THE OWNER NOR THE ENGINEER SHALL BE EXPECTED TO ASSUME ANY RESPONSIBILITY FOR SAFETY OF THE WORK, OF PERSONS ENGAGED IN THE WORK, OF ANY NEARBY STRUCTURES, OR OF ANY OTHER PERSONS.

Revisions	
1	DATE DESCRIPTION



Project Number	Date
1037-23-11802	7/29/2025
P.M.	Checked by
CLA	CS
	NP
	Crew/Book
	BOOK

Client
CAMPOS, EPC


Project
NCH PIPELINE REPLACEMENT UNIVERSITY PHASE 2

Site Address		
W LANE AVE COLUMBUS, OH 43221		
County	Community	
FRANKLIN	VARIES	
Township	Range	Section
N/A	N/A	N/A

Professional Name _____ Date 7/29/2025

Title
NCHP PHASE 2B UPDATE
STAGE 3 OVERALL
TRAFFIC CONTROL PLAN

Drawing Scale	Sheet Number
1" = 200'	10

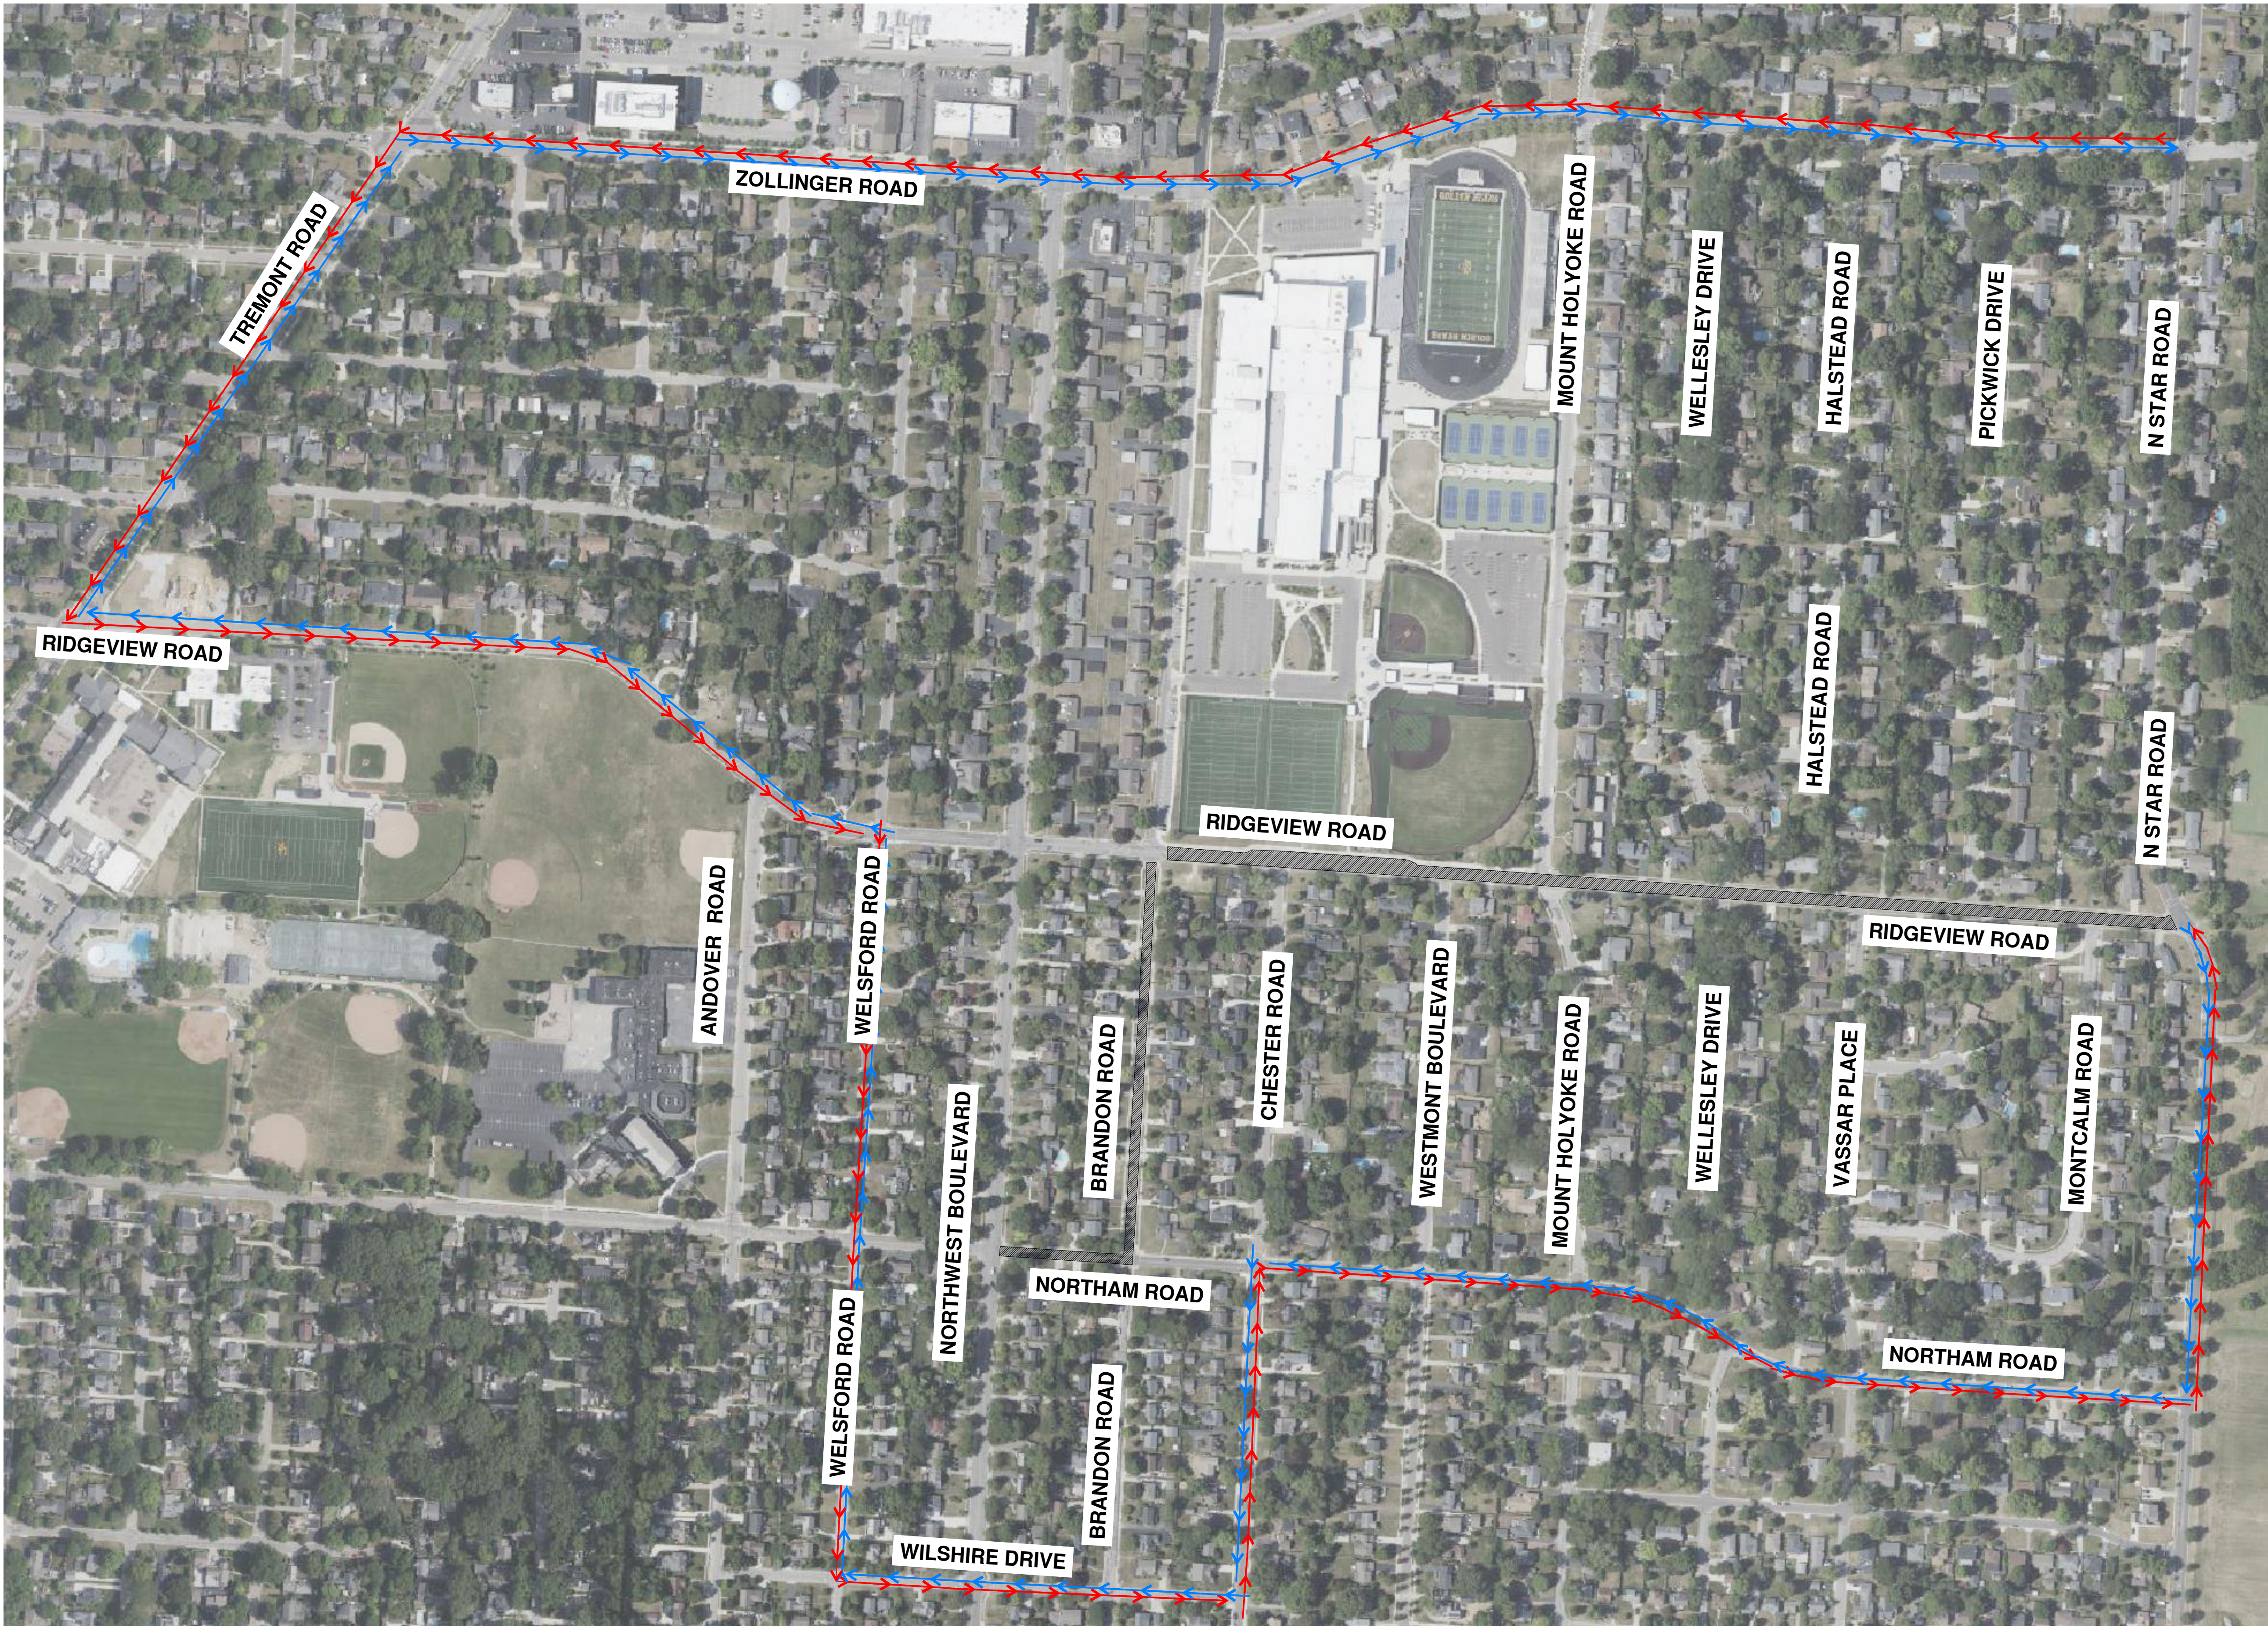

LEGEND

- | | | | |
|---|-----------------------|---|------------------------|
| → | EXISTING TRAFFIC FLOW | ☼ | TYPE A WARNING FLASHER |
| → | PROPOSED TRAFFIC FLOW | ▨ | STAGING AREA |
| → | PAVEMENT MARKING | ▨ | WORK ZONE |
| → | LIGHTED ARROW PANNEL | → | DETOUR ROUTE |
| → | TYPE III BARRICADE | → | JERSEY BARRIER |
| → | SIGN | → | FLAGGER |
| → | TRAFFIC BARREL | | |
| → | TRAFFIC SHIFT | | |
| → | PARKING METER | | |



THE LOCATIONS OF EXISTING UNDERGROUND UTILITIES ARE SHOWN IN AN APPROXIMATE WAY ONLY AND HAVE NOT BEEN INDEPENDENTLY VERIFIED. THE CONTRACTOR SHALL DETERMINE THE EXACT LOCATION OF ALL EXISTING UTILITIES BEFORE COMMENCING WORK, AND AGREES TO BE FULLY RESPONSIBLE FOR ANY AND ALL DAMAGES WHICH MIGHT BE OCCASIONED BY THE CONTRACTOR'S FAILURE TO EXACTLY LOCATE AND PRESERVE ANY AND ALL UNDERGROUND UTILITIES.

CONSTRUCTION SITE SAFETY IS THE RESPONSIBILITY OF THE CONTRACTOR. NEITHER THE OWNER NOR THE ENGINEER SHALL BE EXPECTED TO ASSUME ANY RESPONSIBILITY FOR SAFETY OF THE WORK, OF PERSONS ENGAGED IN THE WORK, OF ANY NEARBY STRUCTURES, OR OF ANY OTHER PERSONS.

Revisions
DATE DESCRIPTION



Project Number	Date
1037-23-11802	7/29/2025
P.M.	Checked by
CLA	CS NP
	Drew/Book
	BOOK

Client
CAMPOS, EPC



Project
NCH PIPELINE REPLACEMENT UNIVERSITY PHASE 2

Site Address		
W LANE AVE COLUMBUS, OH 43221		
County	Community	
FRANKLIN	VARIES	
Township	Range	Section
N/A	N/A	N/A

Professional Name	Date
---	7/29/2025

Title
**NCHP PHASE 2B UPDATE
STAGE 3 TRAFFIC CONTROL PLAN**

Drawing Scale	Sheet Number
1" = 150'	11

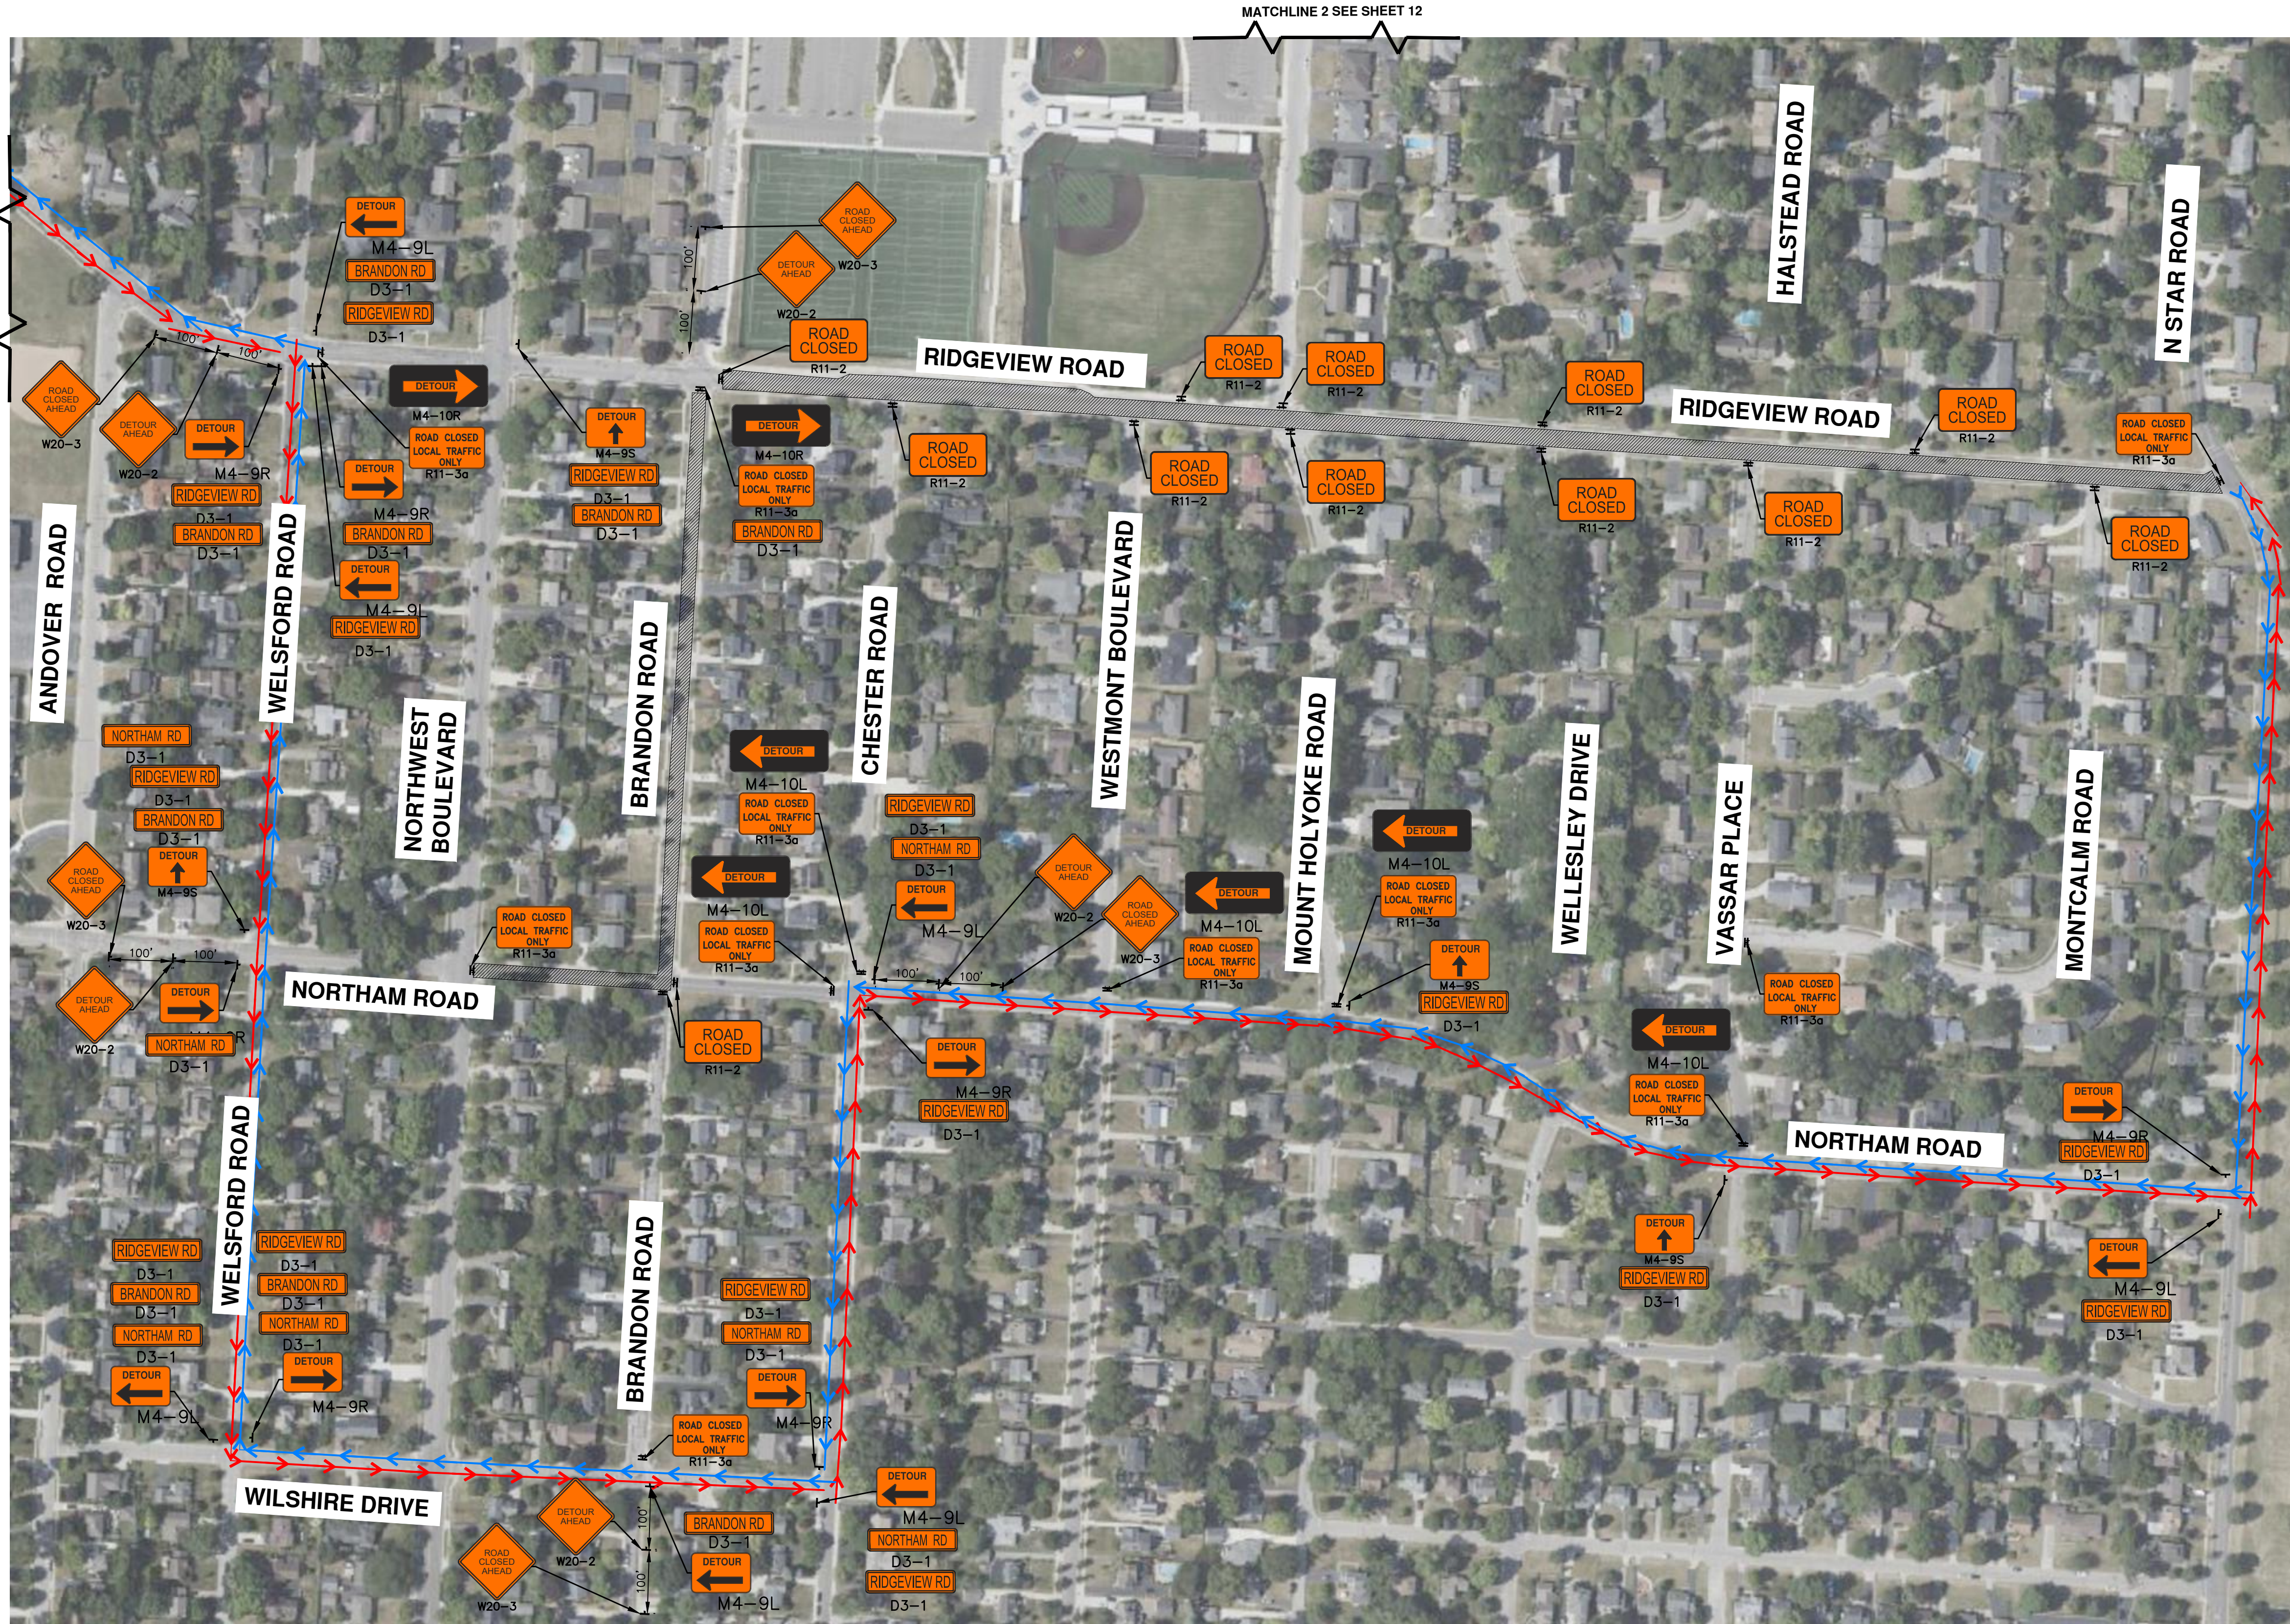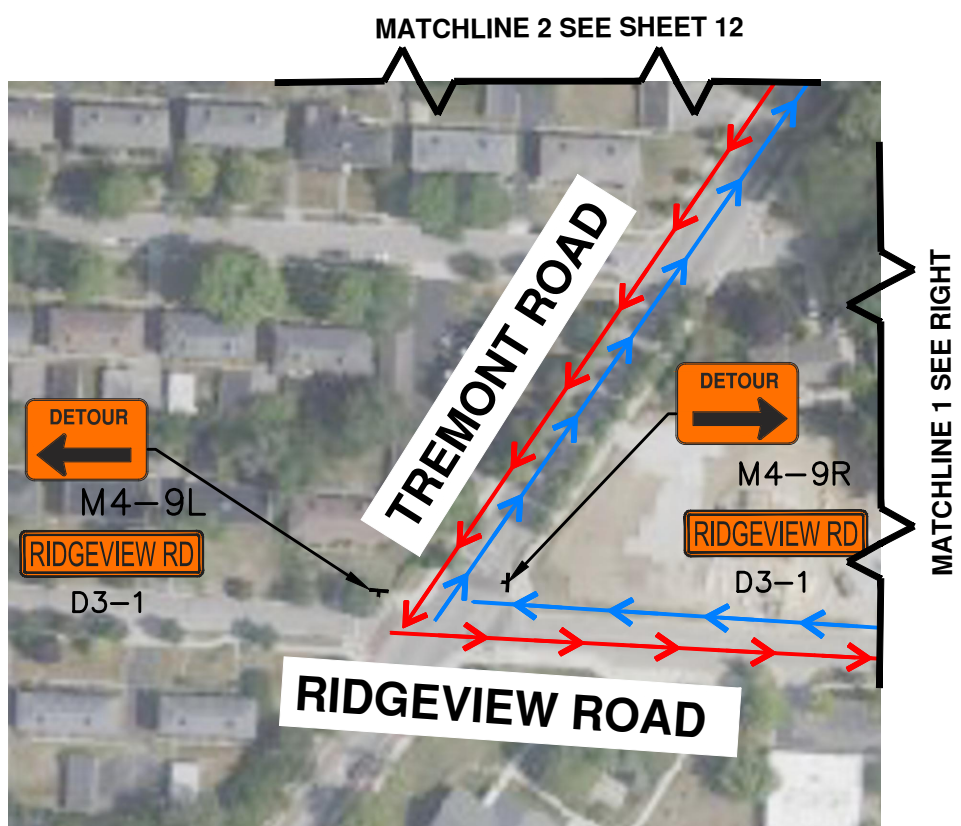

MATERIAL LIST		
SIGN:	CODE:	QTY:
STREET NAME	D3-1	33
ROAD CLOSED	R11-2	13
ROAD CLOSED LOCAL TRAFFIC ONLY	R11-3A	11
DETOUR (LEFT)	M4-9L	8
DETOUR (RIGHT)	M4-9R	8
DETOUR (STRAIGHT)	M4-9S	4
DETOUR (LEFT) ARROW	M4-10L	5
DETOUR (RIGHT) ARROW	M4-10R	2
DETOUR AHEAD	W20-2	5
ROAD CLOSED AHEAD	W20-3	5

NOTE:
ACCESS TO ALL RESIDENCES AND BUSINESSES
WILL REMAIN OPEN AT ALL TIMES

LEGEND

EXISTING TRAFFIC FLOW	TYPE A WARNING FLASHER
PROPOSED TRAFFIC FLOW	STAGING AREA
PAVEMENT MARKING	WORK ZONE
LIGHTED ARROW PANNEL	DETOUR ROUTE
TYPE III BARRICADE	JERSEY BARRIER
SIGN	FLAGGER
TRAFFIC BARREL	
TRAFFIC SHIFT	
PARKING METER	



THE LOCATIONS OF EXISTING UNDERGROUND UTILITIES ARE SHOWN IN AN APPROXIMATE WAY ONLY AND HAVE NOT BEEN INDEPENDENTLY VERIFIED. THE CONTRACTOR SHALL DETERMINE THE EXACT LOCATION OF ALL EXISTING UTILITIES BEFORE COMMENCING WORK, AND AGREES TO BE FULLY RESPONSIBLE FOR ANY AND ALL DAMAGES WHICH MIGHT BE OCCASIONED BY THE CONTRACTOR'S FAILURE TO EXACTLY LOCATE AND PRESERVE ANY AND ALL UNDERGROUND UTILITIES.

CONSTRUCTION SITE SAFETY IS THE RESPONSIBILITY OF THE CONTRACTOR. NEITHER THE OWNER NOR THE ENGINEER SHALL BE EXPECTED TO ASSUME ANY RESPONSIBILITY FOR SAFETY OF THE WORK, OF PERSONS ENGAGED IN THE WORK, OF ANY NEARBY STRUCTURES, OR OF ANY OTHER PERSONS.

Revisions	
DATE	DESCRIPTION



Project Number	Date
1037-23-11802	7/29/2025
P.M.	Checked by
CLA	CS
	NP
	Crew/Book
	BOOK

Client
CAMPOS, EPC

Project
NCH PIPELINE REPLACEMENT UNIVERSITY PHASE 2

Site Address		
W LANE AVE		
COLUMBUS, OH 43221		
County	Community	
FRANKLIN	VARIES	
Township	Range	Section
N/A	N/A	N/A

Professional Name _____ Date 7/29/2025

Title
NCHP PHASE 2B UPDATE
STAGE 3 TRAFFIC CONTROL PLAN

Drawing Scale	Sheet Number
1" = 150'	12



NOTE:
ACCESS TO ALL RESIDENCES AND BUSINESSES
WILL REMAIN OPEN AT ALL TIMES

MATERIAL LIST		
SIGN:	CODE:	QTY:
STREET NAME	D3-1	6
ROAD CLOSED LOCAL TRAFFIC ONLY	R11-3A	4
DETOUR (STRAIGHT)	M4-9S	3
DETOUR (RIGHT)	M4-9R	1
DETOUR (LEFT)	M4-9L	1
ROAD CLOSED AHEAD	W20-3	1

LEGEND	
→ EXISTING TRAFFIC FLOW	☀ TYPE A WARNING FLASHER
→ PROPOSED TRAFFIC FLOW	▨ STAGING AREA
→ PAVEMENT MARKING	▨ WORK ZONE
→ LIGHTED ARROW PANNEL	→ DETOUR ROUTE
→ TYPE III BARRICADE	→ JERSEY BARRIER
→ SIGN	→ FLAGGER
→ TRAFFIC BARREL	
→ TRAFFIC SHIFT	
→ PARKING METER	



THE LOCATIONS OF EXISTING UNDERGROUND UTILITIES ARE SHOWN IN AN APPROXIMATE WAY ONLY AND HAVE NOT BEEN INDEPENDENTLY VERIFIED. THE CONTRACTOR SHALL DETERMINE THE EXACT LOCATION OF ALL EXISTING UTILITIES BEFORE COMMENCING WORK, AND AGREES TO BE FULLY RESPONSIBLE FOR ANY AND ALL DAMAGES WHICH MIGHT BE OCCASIONED BY THE CONTRACTOR'S FAILURE TO EXACTLY LOCATE AND PRESERVE ANY AND ALL UNDERGROUND UTILITIES.

CONSTRUCTION SITE SAFETY IS THE RESPONSIBILITY OF THE CONTRACTOR. NEITHER THE OWNER NOR THE ENGINEER SHALL BE EXPECTED TO ASSUME ANY RESPONSIBILITY FOR SAFETY OF THE WORK, OF PERSONS ENGAGED IN THE WORK, OF ANY NEARBY STRUCTURES, OR OF ANY OTHER PERSONS.

Revisions	
DATE	DESCRIPTION



Project Number	Date
1037-23-11802	7/29/2025
P.M.	Checked by
CLA	CS
	NP
	BOOK

Client: CAMPOS, EPC


Project: NCH PIPELINE REPLACEMENT UNIVERSITY PHASE 2

Site Address: W LANE AVE COLUMBUS, OH 43221
County: FRANKLIN Community: VARIES
Township: N/A Range: N/A Section: N/A

Professional Name: Date: 7/29/2025

Title: NCHP PHASE 2B UPDATE
STAGE 4 TRAFFIC CONTROL PLAN

Drawing Scale: 1" = 100'
Sheet Number: 13

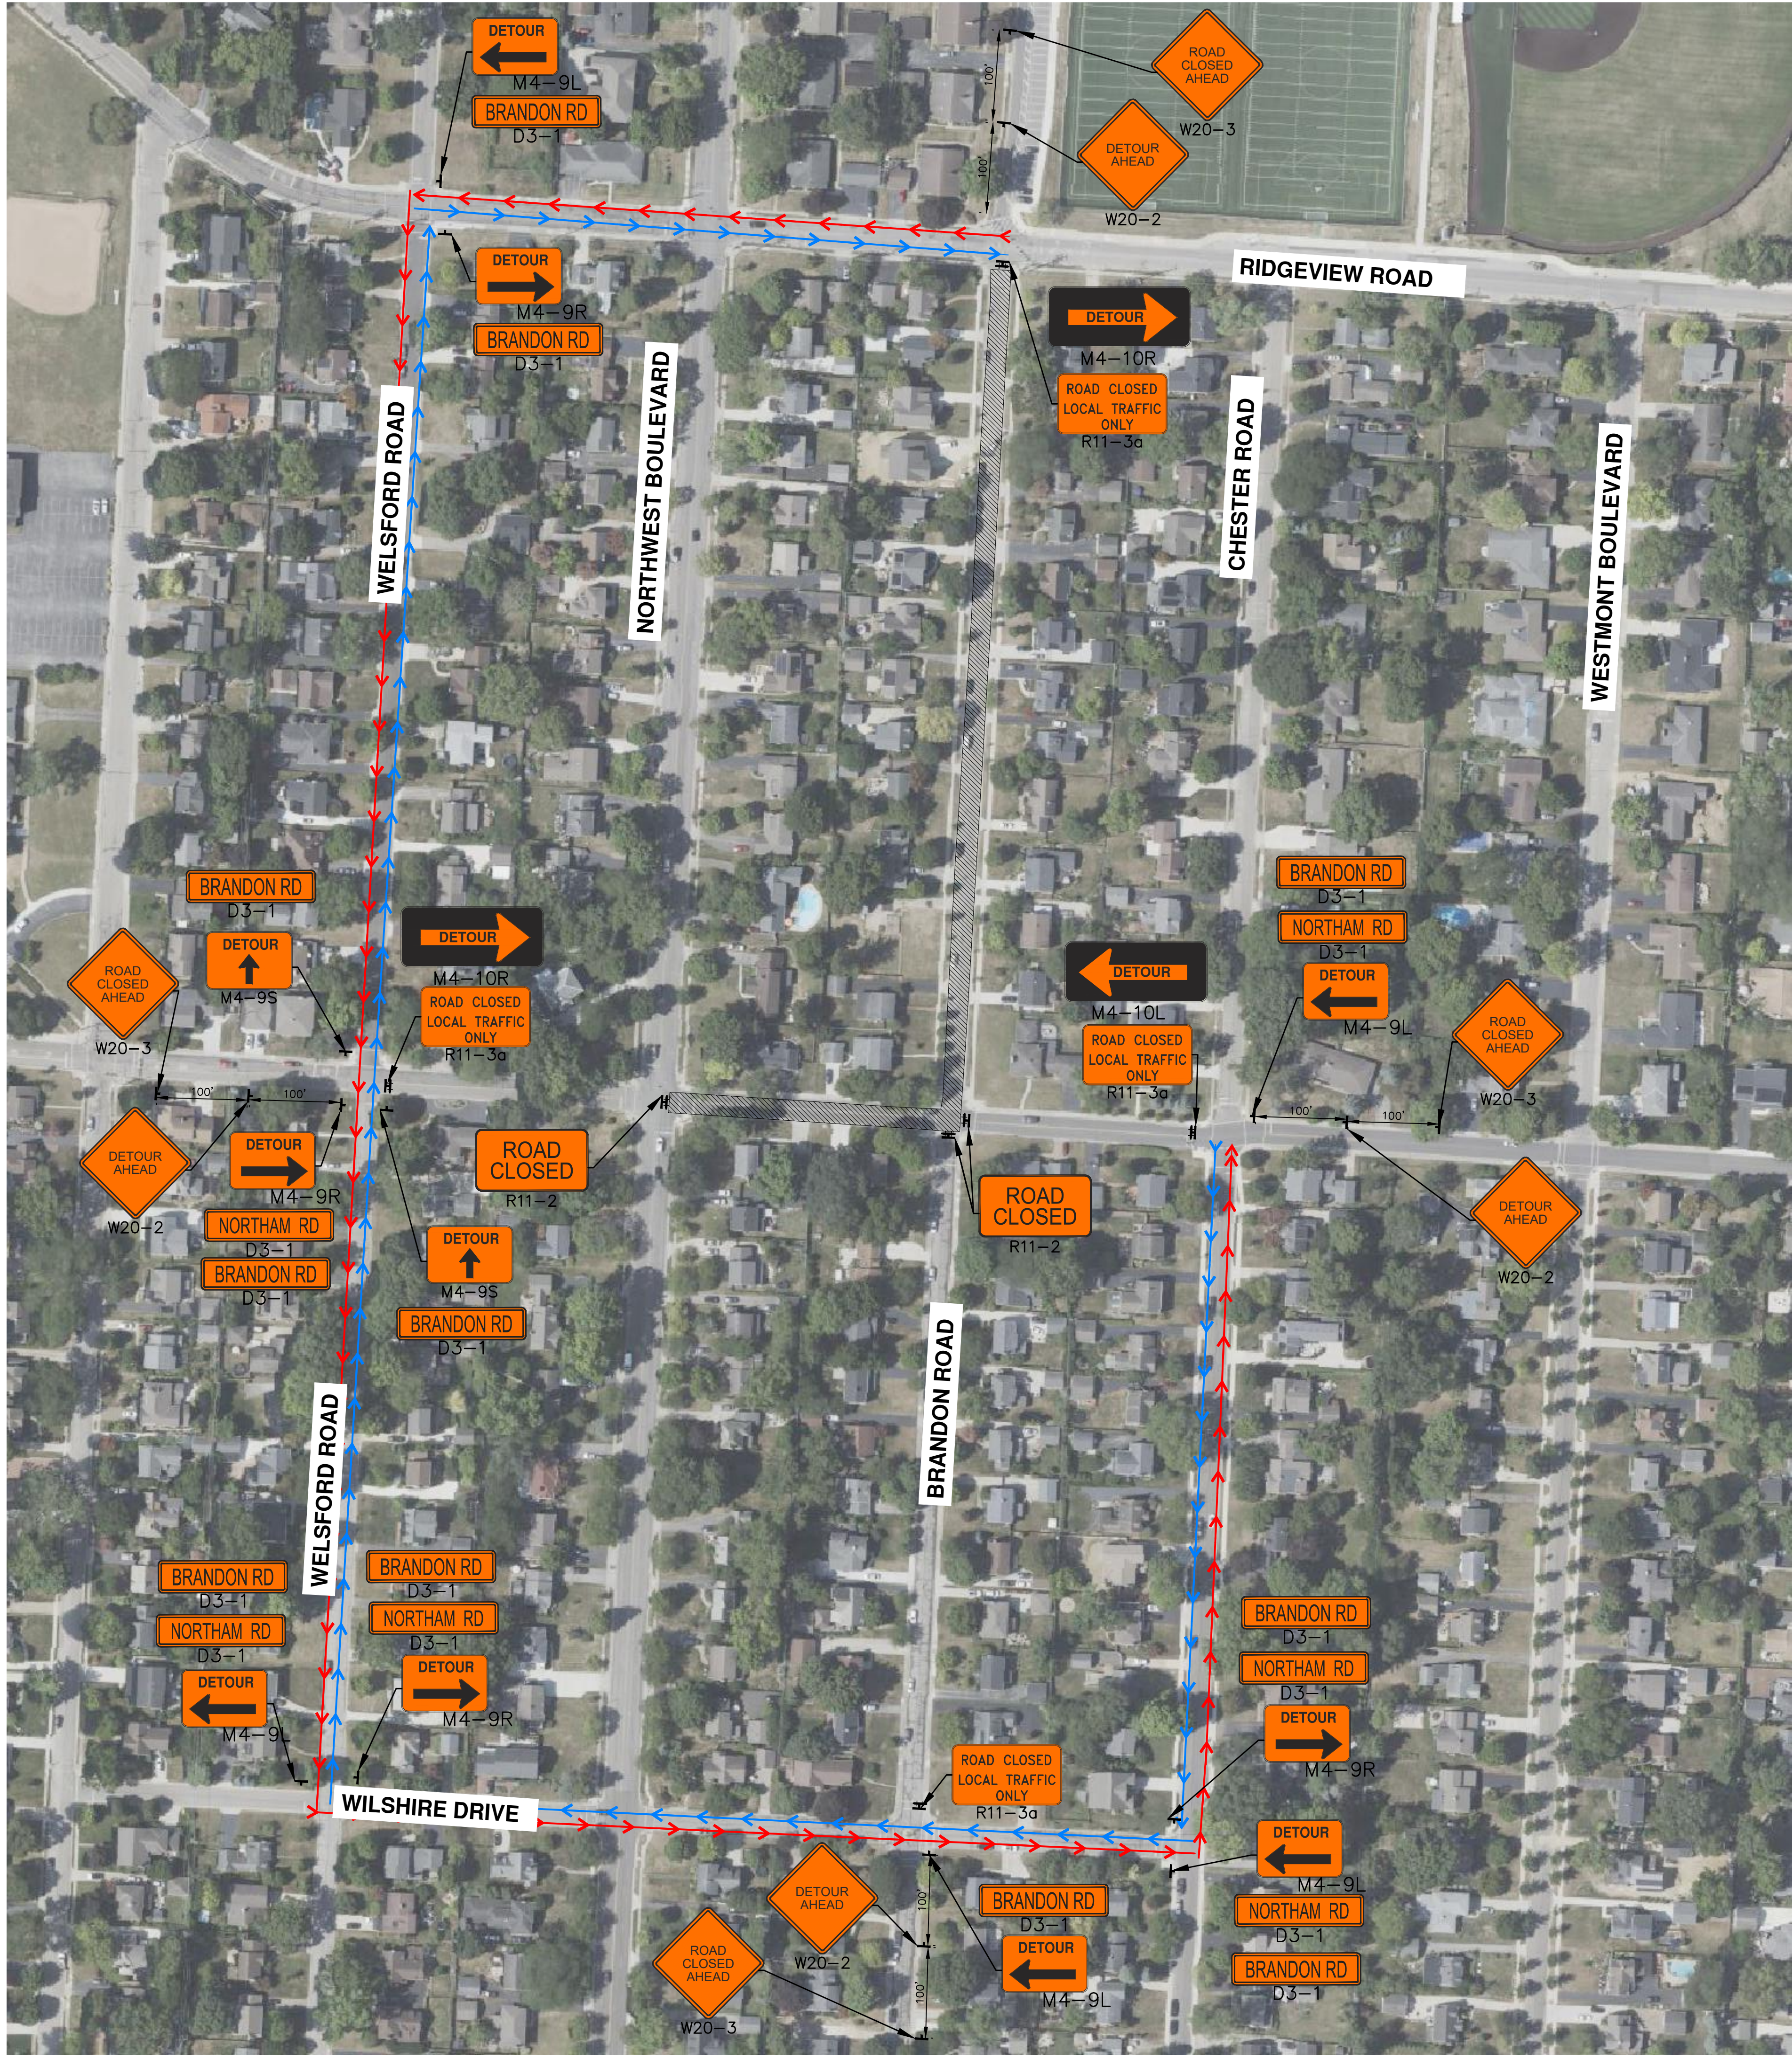

NOTE:
ACCESS TO ALL RESIDENCES AND BUSINESSES
WILL REMAIN OPEN AT ALL TIMES

MATERIAL LIST		
SIGN:	CODE:	QTY:
STREET NAME	D3-1	17
ROAD CLOSED LOCAL TRAFFIC ONLY	R11-3A	4
ROAD CLOSED	R11-2	3
DETOUR (RIGHT)	M4-9R	4
DETOUR (LEFT)	M4-9L	5
DETOUR (STRAIGHT)	M4-9S	2
DETOUR (LEFT) ARROW	M4-10L	1
DETOUR (RIGHT) ARROW	M4-10R	2
DETOUR AHEAD	W20-2	4
ROAD CLOSED AHEAD	W20-3	4

LEGEND	
→ EXISTING TRAFFIC FLOW	☀ TYPE A WARNING FLASHER
→ PROPOSED TRAFFIC FLOW	▨ STAGING AREA
→ PAVEMENT MARKING	▨ WORK ZONE
→ LIGHTED ARROW PANNEL	→ DETOUR ROUTE
→ TYPE III BARRICADE	→ JERSEY BARRIER
→ SIGN	→ FLAGGER
→ TRAFFIC BARREL	
→ TRAFFIC SHIFT	
→ PARKING METER	



THE LOCATIONS OF EXISTING UNDERGROUND UTILITIES ARE SHOWN IN AN APPROXIMATE WAY ONLY AND HAVE NOT BEEN INDEPENDENTLY VERIFIED. THE CONTRACTOR SHALL DETERMINE THE EXACT LOCATION OF ALL EXISTING UTILITIES BEFORE COMMENCING WORK, AND AGREES TO BE FULLY RESPONSIBLE FOR ANY AND ALL DAMAGES WHICH MIGHT BE OCCASIONED BY THE CONTRACTOR'S FAILURE TO EXACTLY LOCATE AND PRESERVE ANY AND ALL UNDERGROUND UTILITIES.

CONSTRUCTION SITE SAFETY IS THE RESPONSIBILITY OF THE CONTRACTOR. NEITHER THE OWNER NOR THE ENGINEER SHALL BE EXPECTED TO ASSUME ANY RESPONSIBILITY FOR SAFETY OF THE WORK, OF PERSONS ENGAGED IN THE WORK, OF ANY NEARBY STRUCTURES, OR OF ANY OTHER PERSONS.

Revisions	
DATE	DESCRIPTION



Project Number	1037-23-11802	Date	7/29/2025
P.M.	CLA	Checked by	CS
		Drawn by	NP
		Crew/Book	BOOK

Client
CAMPOS, EPC

Project
NCH PIPELINE REPLACEMENT UNIVERSITY PHASE 2

Site Address	W. LANE AVE COLUMBUS, OH 43221
County	FRANKLIN
Community	VARIES
Township	N/A
Range	N/A
Section	N/A

Professional Name

Date
7/29/2025

Title
**NCHP PHASE 2B UPDATE
STAGE 4 TRAFFIC CONTROL PLAN**

Drawing Scale	Sheet Number
1" = 100'	14



MATERIAL LIST		
SIGN:	CODE:	QTY:
RIGHT TURN ONLY	R3-5R	2
ROAD CLOSED	R11-2	2
ROAD CLOSED LOCAL TRAFFIC ONLY	R11-3A	1
RIGHT LANE ENDS	W4-2R	1
LEFT LANE ENDS	W4-2L	1
ROAD WORK AHEAD	W20-1	7
LEFT LANE CLOSED AHEAD	W20-5L	1
RIGHT TWO LANES CLOSED AHEAD	W20-5AR	1

NOTE:
ACCESS TO ALL RESIDENCES AND BUSINESSES
WILL REMAIN OPEN AT ALL TIMES

LEGEND

- EXISTING TRAFFIC FLOW
- PROPOSED TRAFFIC FLOW
- PAVEMENT MARKING
- LIGHTED ARROW PANNEL
- TYPE III BARRICADE
- SIGN
- TRAFFIC BARREL
- TRAFFIC SHIFT
- PARKING METER
- TYPE A WARNING FLASHER
- STAGING AREA
- WORK ZONE
- DETOUR ROUTE
- JERSEY BARRIER
- FLAGGER

CONSTRUCTION SITE SAFETY IS THE RESPONSIBILITY OF THE CONTRACTOR. NEITHER THE OWNER NOR THE ENGINEER SHALL BE EXPECTED TO ASSUME ANY RESPONSIBILITY FOR SAFETY OF THE WORK, OF PERSONS ENGAGED IN THE WORK, OF ANY NEARBY STRUCTURES, OR OF ANY OTHER PERSONS.

10



Client
CAMPOS, EPC

Site Address		
W LANE AVE COLUMBUS, OH 43221		
County	Community	
FRANKLIN	VARIES	
Township	Range	Section
N/A	N/A	N/A


1

TIE-IN TRAFFIC CONTROL PLAN



1" = 100'

15

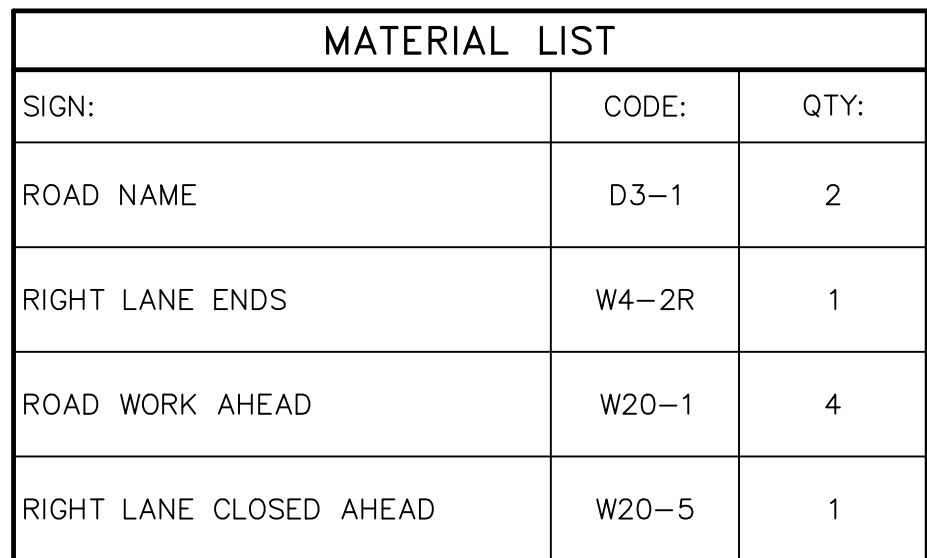

NOTE:
ACCESS TO ALL RESIDENCES AND BUSINESSES
WILL REMAIN OPEN AT ALL TIMES

LEGEND

	EXISTING TRAFFIC FLOW		TYPE A WARNING FLASHER
	PROPOSED TRAFFIC FLOW		STAGING AREA
	PAVEMENT MARKING		WORK ZONE
	LIGHTED ARROW PANNEL		DETOUR ROUTE
	TYPE III BARRICADE SIGN		JERSEY BARRIER
	TRAFFIC BARREL		FLAGGER
	TRAFFIC SHIFT		
	PARKING METER		



THE LOCATIONS OF EXISTING UNDERGROUND UTILITIES ARE SHOWN IN AN APPROXIMATE WAY ONLY AND HAVE NOT BEEN INDEPENDENTLY VERIFIED. THE CONTRACTOR SHALL DETERMINE THE EXACT LOCATION OF ALL EXISTING UTILITIES BEFORE COMMENCING WORK, AND AGREES TO BE FULLY RESPONSIBLE FOR ANY AND ALL DAMAGES WHICH MIGHT BE OCCASIONED BY THE CONTRACTOR'S FAILURE TO EXACTLY LOCATE AND PRESERVE ANY AND ALL UNDERGROUND UTILITIES.

CONSTRUCTION SITE SAFETY IS THE RESPONSIBILITY OF THE CONTRACTOR. NEITHER THE OWNER NOR THE ENGINEER SHALL BE EXPECTED TO ASSUME ANY RESPONSIBILITY FOR SAFETY OF THE WORK, OF PERSONS ENGAGED IN THE WORK, OF ANY NEARBY STRUCTURES, OR OF ANY OTHER PERSONS.

Revisions
DATE
DESCRIPTION



Project Number	Date
1037-23-11802	7/29/2025
P.M.	Checked by
CLA	CS
	NP
	Crew/Book
	BOOK

Client
CAMPOS, EPC

Project
NCH PIPELINE REPLACEMENT UNIVERSITY PHASE 2

Site Address		
W LANE AVE		
COLUMBUS, OH 43221		
County	Community	
FRANKLIN	VARIES	
Township	Range	Section
N/A	N/A	N/A

Professional Name

Date
7/29/2025

Title
NCHP PHASE 2B UPDATE
TIE-IN TRAFFIC CONTROL PLAN

Drawing Scale	Sheet Number
1" = 80'	16




NOTE:
ACCESS TO ALL RESIDENCES AND BUSINESSES
WILL REMAIN OPEN AT ALL TIMES

MATERIAL LIST		
SIGN:	CODE:	QTY:
STREET NAME	D3-1	7
ROAD CLOSED LOCAL TRAFFIC ONLY	R11-3A	4
ROAD CLOSED	R11-2	6
ROAD WORK AHEAD	W20-1	2
DETOUR AHEAD	W20-2	2
DETOUR (LEFT)	M4-9L	2
DETOUR (RIGHT)	M4-9R	2
DETOUR (STRAIGHT)	M4-9S	2
DETOUR (LEFT) ARROW	M4-10L	2
DETOUR (RIGHT) ARROW	M4-10R	1

LEGEND

EXISTING TRAFFIC FLOW	TYPE A WARNING FLASHER
PROPOSED TRAFFIC FLOW	STAGING AREA
PAVEMENT MARKING	WORK ZONE
LIGHTED ARROW PANNEL	DETOUR ROUTE
TYPE III BARRICADE	JERSEY BARRIER
SIGN	FLAGGER
TRAFFIC BARREL	
TRAFFIC SHIFT	
PARKING METER	

k:\2023\1037_p01\037-23-11802\Drawings\plan\etats\phase 2 - university traffic control\1802 TC - UNIVERSITY PHASE 2 - TIE-IN REMAKE.dwg TIE-IN REMAKE.dwg

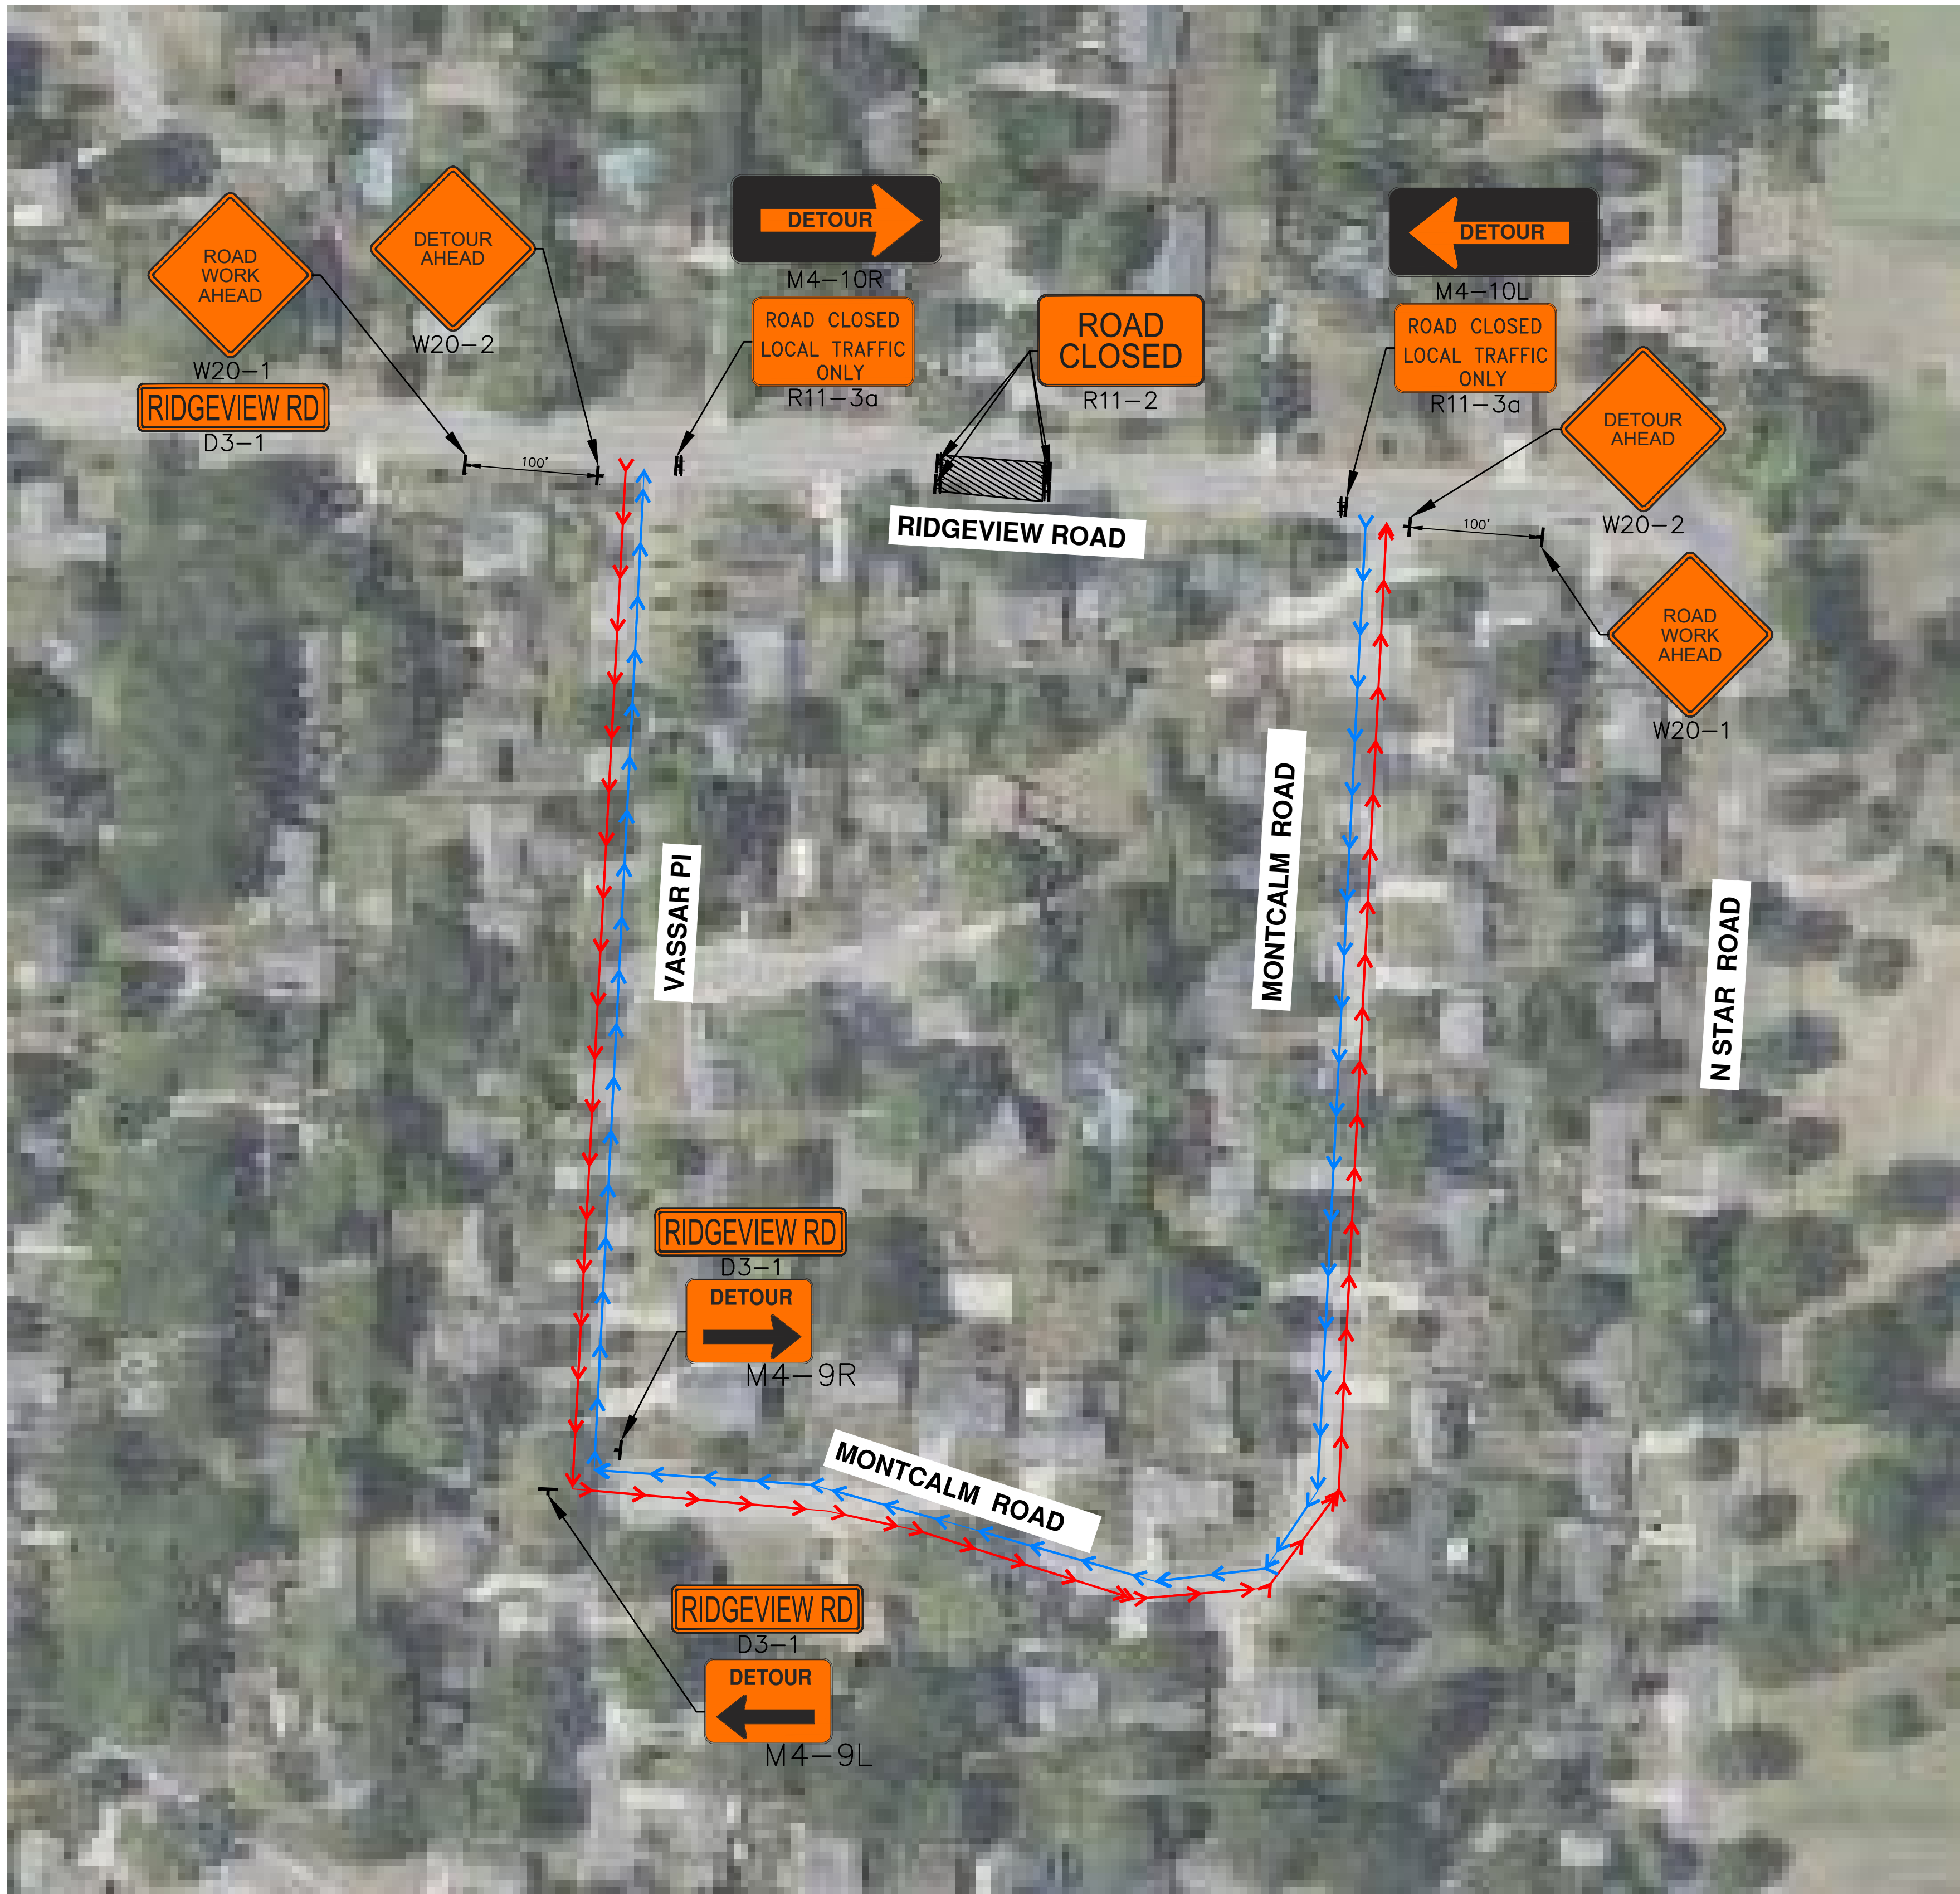

NOTE:
ACCESS TO ALL RESIDENCES AND BUSINESSES
WILL REMAIN OPEN AT ALL TIMES

MATERIAL LIST		
SIGN:	CODE:	QTY:
STREET NAME	D3-1	3
ROAD CLOSED LOCAL TRAFFIC ONLY	R11-3A	2
ROAD CLOSED	R11-2	4
ROAD WORK AHEAD	W20-1	2
DETOUR AHEAD	W20-2	2
DETOUR (LEFT)	M4-9L	1
DETOUR (RIGHT)	M4-9R	1
DETOUR (LEFT) ARROW	M4-10L	1
DETOUR (RIGHT) ARROW	M4-10R	1

LEGEND	
→ EXISTING TRAFFIC FLOW	☀ TYPE A WARNING FLASHER
→ PROPOSED TRAFFIC FLOW	▨ STAGING AREA
→ PAVEMENT MARKING	▨ WORK ZONE
→ LIGHTED ARROW PANNEL	→ DETOUR ROUTE
→ TYPE III BARRICADE	→ JERSEY BARRIER
→ SIGN	→ FLAGGER
→ TRAFFIC BARREL	
→ TRAFFIC SHIFT	
→ PARKING METER	



Know what's below.
Call before you dig.

THE LOCATIONS OF EXISTING UNDERGROUND UTILITIES ARE SHOWN IN AN APPROXIMATE WAY ONLY AND HAVE NOT BEEN INDEPENDENTLY VERIFIED. THE CONTRACTOR SHALL DETERMINE THE EXACT LOCATION OF ALL EXISTING UTILITIES BEFORE COMMENCING WORK, AND AGREES TO BE FULLY RESPONSIBLE FOR ANY AND ALL DAMAGES WHICH MIGHT BE OCCASIONED BY THE CONTRACTOR'S FAILURE TO EXACTLY LOCATE AND PRESERVE ANY AND ALL UNDERGROUND UTILITIES.

CONSTRUCTION SITE SAFETY IS THE RESPONSIBILITY OF THE CONTRACTOR. NEITHER THE OWNER NOR THE ENGINEER SHALL BE EXPECTED TO ASSUME ANY RESPONSIBILITY FOR SAFETY OF THE WORK, OF PERSONS ENGAGED IN THE WORK, OF ANY NEARBY STRUCTURES, OR OF ANY OTHER PERSONS.

Revisions	
Δ	DESCRIPTION



Project Number	Date
1037-23-11802	7/29/2025
P.M.	Checked by
CLA	CS
	NP
	BOOK

Client	CAMPOS, EPC
Project	NCH PIPELINE REPLACEMENT UNIVERSITY PHASE 2
Site Address	W. LANE AVE COLUMBUS, OH 43221
County	FRANKLIN
Community	VARIES
Township	N/A
Range	N/A
Section	N/A

Professional Name	Date
---	7/29/2025

Title

NCHP PHASE 2B UPDATE
TIE-IN TRAFFIC CONTROL PLAN

Drawing Scale

1" = 80'

Sheet Number

17



THE LOCATIONS OF EXISTING UNDERGROUND UTILITIES ARE SHOWN IN AN APPROXIMATE WAY ONLY AND HAVE NOT BEEN INDEPENDENTLY VERIFIED. THE CONTRACTOR SHALL DETERMINE THE EXACT LOCATION OF ALL EXISTING UTILITIES BEFORE COMMENCING WORK, AND AGREES TO BE FULLY RESPONSIBLE FOR ANY AND ALL DAMAGES WHICH MIGHT BE OCCASIONED BY THE CONTRACTOR'S FAILURE TO EXACTLY LOCATE AND PRESERVE ANY AND ALL UNDERGROUND UTILITIES.

CONSTRUCTION SITE SAFETY IS THE RESPONSIBILITY OF THE CONTRACTOR. NEITHER THE OWNER NOR THE ENGINEER SHALL BE EXPECTED TO ASSUME ANY RESPONSIBILITY FOR SAFETY OF THE WORK, OF PERSONS ENGAGED IN THE WORK, OF ANY NEARBY STRUCTURES, OR OF ANY OTHER PERSONS.

Revisions
DATE
DESCRIPTION



Project Number	Date
1037-23-11802	7/29/2025
P.M.	Checked by
CLA	CS
	NP
	Crew/Book
	BOOK

Client
CAMPOS, EPC

Project
NCH PIPELINE REPLACEMENT UNIVERSITY PHASE 2



Site Address		
W LANE AVE		
COLUMBUS, OH 43221		
County	Community	
FRANKLIN	VARIES	
Township	Range	Section
N/A	N/A	N/A

Professional Name

Date

Title
NCHP PHASE 2B UPDATE
TIE-IN TRAFFIC CONTROL PLAN

Drawing Scale	Sheet Number
1" = 100'	18

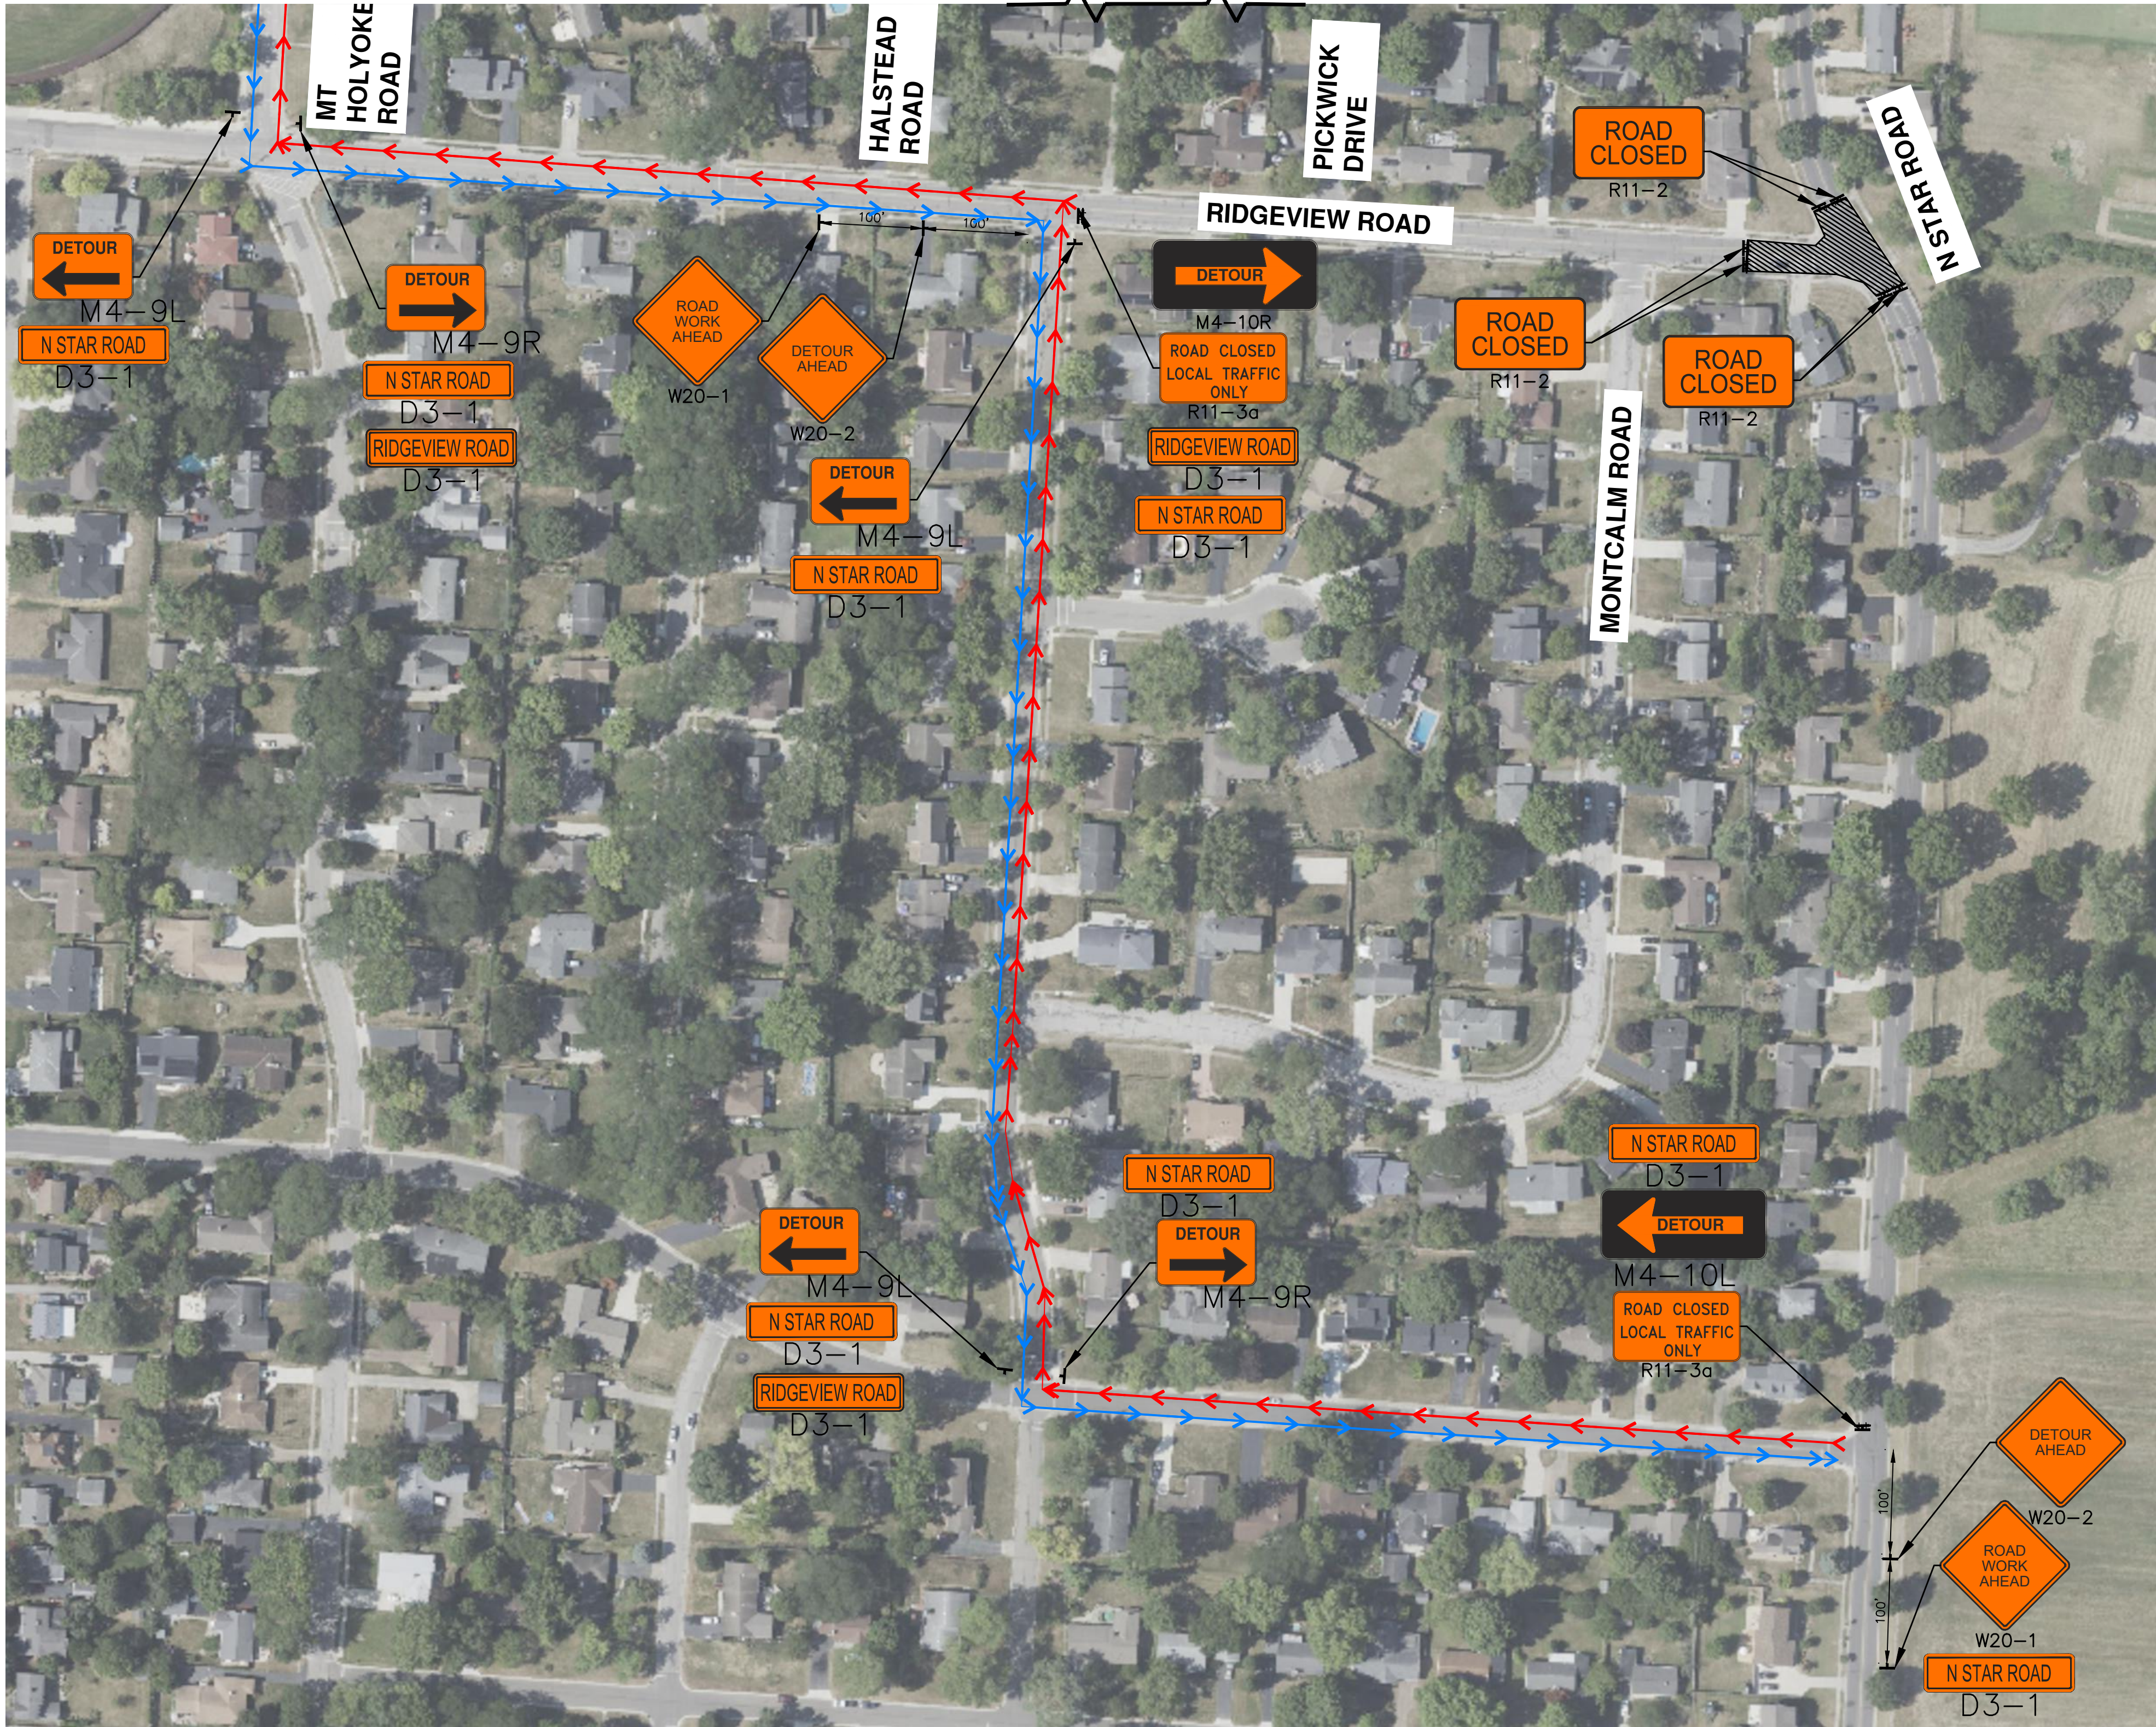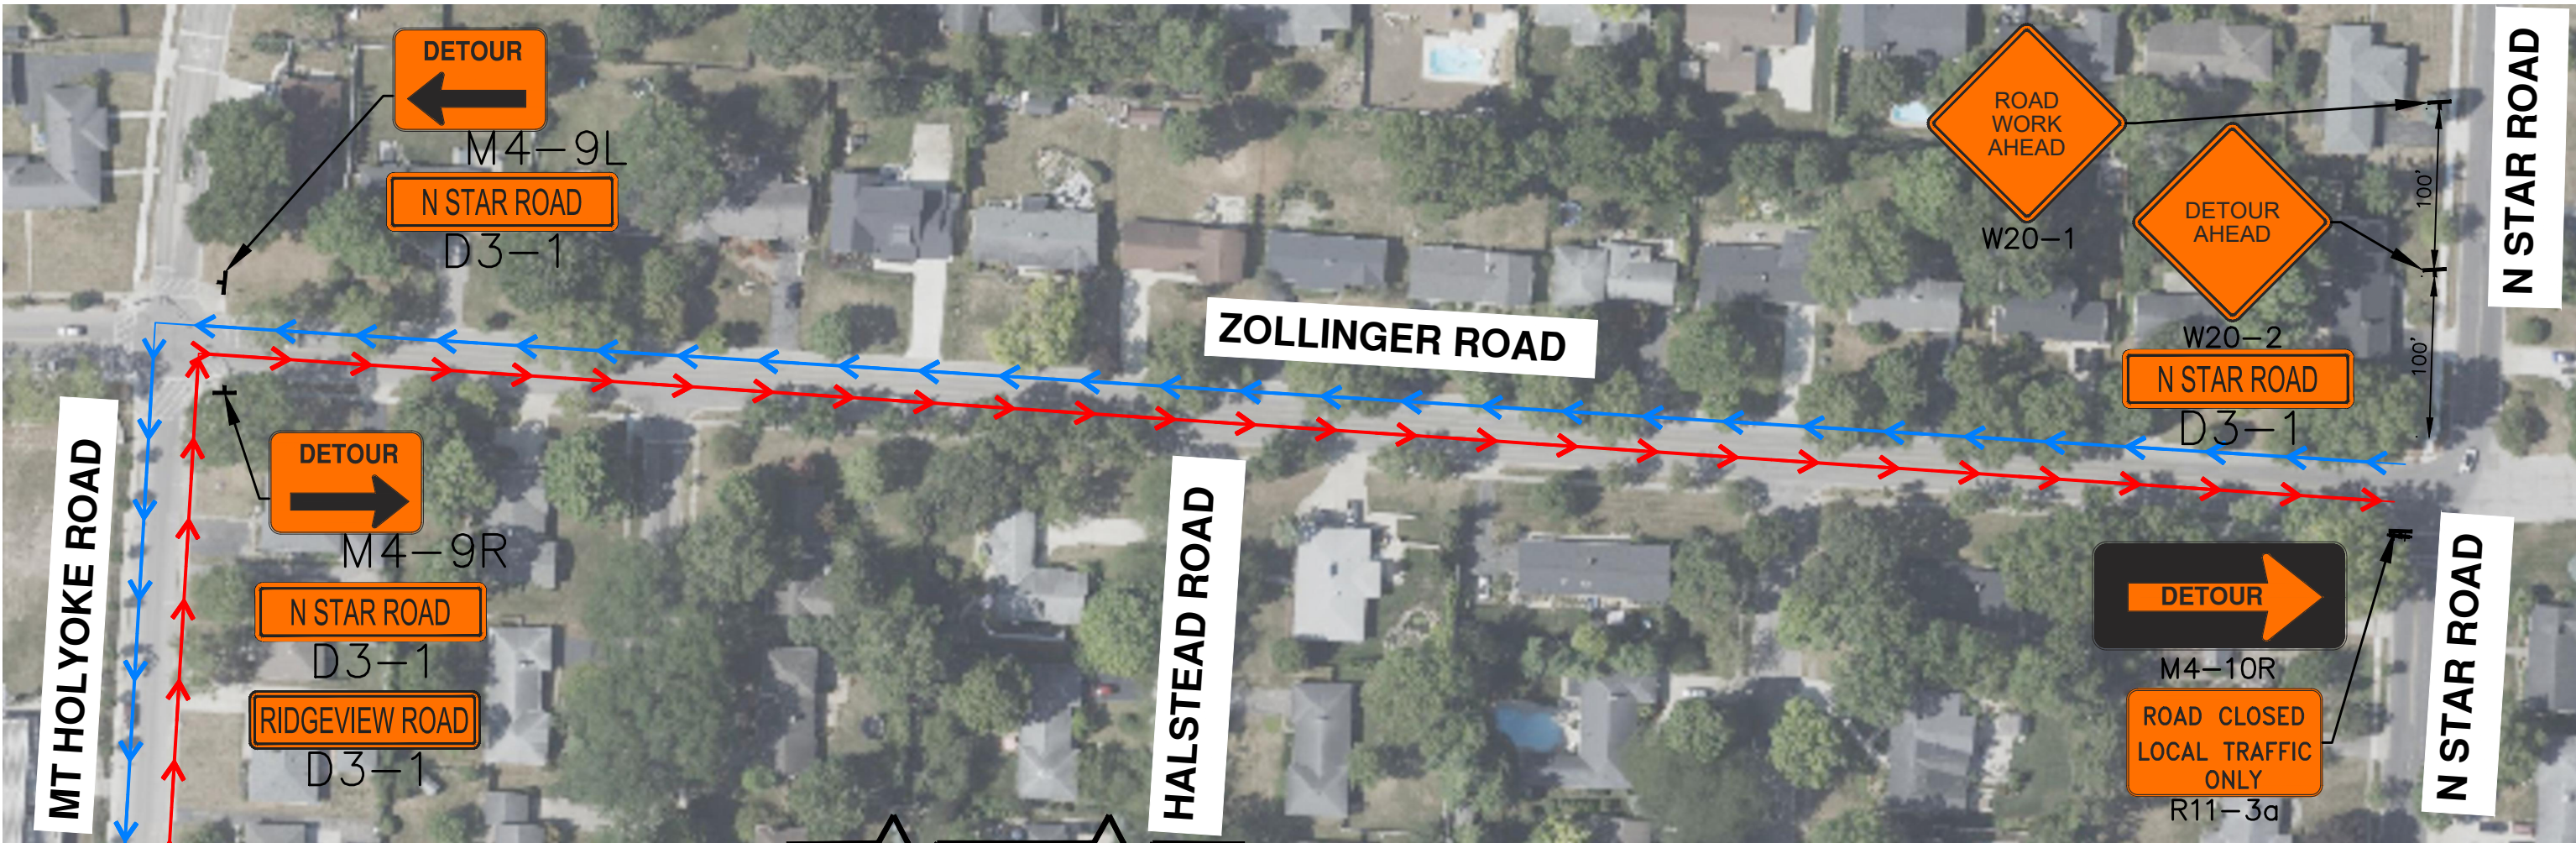

MATERIAL LIST		
SIGN:	CODE:	QTY:
STREET NAME	D3-1	15
ROAD CLOSED LOCAL TRAFFIC ONLY	R11-3A	3
ROAD CLOSED	R11-2	6
ROAD WORK AHEAD	W20-1	3
DETOUR AHEAD	W20-2	3
DETOUR (LEFT)	M4-9L	4
DETOUR (RIGHT)	M4-9R	3
DETOUR (LEFT) ARROW	M4-10L	1
DETOUR (RIGHT) ARROW	M4-10R	2

NOTE:
ACCESS TO ALL RESIDENCES AND BUSINESSES
WILL REMAIN OPEN AT ALL TIMES

LEGEND

→ EXISTING TRAFFIC FLOW	☀ TYPE A WARNING FLASHER
→ PROPOSED TRAFFIC FLOW	▨ STAGING AREA
→ PAVEMENT MARKING	▨ WORK ZONE
→ LIGHTED ARROW PANNEL	→ DETOUR ROUTE
→ TYPE III BARRICADE	→ JERSEY BARRIER
→ SIGN	→ FLAGGER
→ TRAFFIC BARREL	
→ TRAFFIC SHIFT	
→ PARKING METER	